City of Worthington

ARCHITECTURAL REVIEW BOARD

Certificate of Appropriateness
Application

Case # AR 08-13
Date Received 2-5-13
Fee
Meeting Date 2-14-03
Filing Deadline 2-1-13
Receipt # Extension of AR 23-11 3/24/11

1. Property Location 5750 NORTH HIGH ST., WORTHINGTON, OH
2. Present/Proposed Use CHURCH
3. Zoning District S-1
4. Applicant CHRISTOPHER P. MEYERS, AIA / MEYERS + ASSOC. ARCH.
   Address 232 N. THIRD ST., SUITE 300, COLUMBUS, OH. 43215
   Phone Number(s) 614.221.9433
5. Property Owner DIOCESE OF COLUMBUS
   Address 5750 N. HIGH ST., WORTHINGTON OH. 43085
   Phone Number(s) —
6. Project Description OFFICE AND CHAPEL ADDITION W/ MEETING ROOMS, BRE.K ROOM & ST. VINCENT DE PAUL DISTRIBUTION CTR.
7. Project Details:
   a) Design ROMANESQUE to COMPLIMENT CHURCH
   b) Color BRICK W/ STONE ACCENTS
   c) Size 1 STORY W/ BASEMENT (8600 S.F.)
   d) Approximate Cost $1,000,000 Expected Completion Date APRIL 2014

PLEASE READ THE FOLLOWING STATEMENT AND SIGN YOUR NAME:
The information contained in this application and in all attachments is true and correct to the best of my knowledge. I further acknowledge that I have familiarized myself with all applicable sections of the Worthington Codified Ordinances and will comply with all applicable regulations.

Applicant (Signature) 2.5.2013 Date

Property Owner (Signature) Date

Abutting Property Owners List for
5750 N. High St.

Ann Pratt		15 Kenyon Brook Dr.	Worthington, OH 43085
Joseph Fiala & Mary Fristad		25 Kenyon Brook Dr.	Worthington, OH 43085
John & Joyce Knape		35 Kenyon Brook Dr.	Worthington, OH 43085
45 Kenyon Brook Drive LLC		45 Kenyon Brook Dr.	Worthington, OH 43085
Mark Klebanoff & Sarah Keim		70 Kenyon Brook Dr.	Worthington, OH 43085
Robert & Ellen Padberg		80 Kenyon Brook Dr.	Worthington, OH 43085
Wallace F. Ackley Co.		695 Kenwick Rd.	Columbus, OH 43209
Resident		5633 Selby Ct.	Worthington, OH 43085
Resident		5631 Selby Ct.	Worthington, OH 43085
Resident		5629 Selby Ct.	Worthington, OH 43085
Resident		5627 Selby Ct.	Worthington, OH 43085
Resident		5623 Selby Ct.	Worthington, OH 43085
Resident		5621 Selby Ct.	Worthington, OH 43085
Resident		5619 Selby Ct.	Worthington, OH 43085
Resident		5617 Selby Ct.	Worthington, OH 43085
Resident		5613 Selby Ct.	Worthington, OH 43085
Resident		5611 Selby Ct.	Worthington, OH 43085
Resident		5609 Selby Ct.	Worthington, OH 43085
Resident		5607 Selby Ct.	Worthington, OH 43085
Resident		91 E. Selby Blvd.	Worthington, OH 43085
Resident		93 E. Selby Blvd.	Worthington, OH 43085
Resident		87 E. Selby Blvd.	Worthington, OH 43085
Resident		85 E. Selby Blvd.	Worthington, OH 43085
Resident		83 E. Selby Blvd.	Worthington, OH 43085
Resident		81 E. Selby Blvd.	Worthington, OH 43085
Resident		79 E. Selby Blvd.	Worthington, OH 43085
Resident		77 E. Selby Blvd.	Worthington, OH 43085
Resident		75 E. Selby Blvd.	Worthington, OH 43085
Resident		73 E. Selby Blvd.	Worthington, OH 43085
Resident		71 E. Selby Blvd.	Worthington, OH 43085
Resident		69 E. Selby Blvd.	Worthington, OH 43085
Resident		65 E. Selby Blvd.	Worthington, OH 43085
Resident		63 E. Selby Blvd.	Worthington, OH 43085
Resident		61 E. Selby Blvd.	Worthington, OH 43085
Resident		59 E. Selby Blvd.	Worthington, OH 43085
Resident		57 E. Selby Blvd.	Worthington, OH 43085
Resident		53 E. Selby Blvd.	Worthington, OH 43085
Resident		51 E. Selby Blvd.	Worthington, OH 43085
Resident		49 E. Selby Blvd.	Worthington, OH 43085
Resident		47 E. Selby Blvd.	Worthington, OH 43085
Resident		45 E. Selby Blvd.	Worthington, OH 43085
Arshot RE Service LLC	George O'Dor	21 E. State St., Floor 23	Columbus, OH 43215
Tenant		5602 N. High St.	Worthington, OH 43085
Tenant		5600 N. High St.	Worthington, OH 43085
Tenant		5598 N. High St.	Worthington, OH 43085
Tenant		5596 N. High St.	Worthington, OH 43085
Sutton Properties Ltd.		205 E. South St.	Worthington, OH 43085
Key Bank		5633 N. High St.	Worthington, OH 43085
Tonti Organization		34 N. High St.	Columbus, OH 43215

meyers+associates
ARCHITECTURE

March 11, 2011

Summary description of the proposed building addition at St. Michael Catholic Church

5750 North High Street, Worthington, Ohio

The proposed project is an 8600 s.f. addition to the St Michael Catholic Church in Worthington, Ohio. The addition will house the parish offices including several new meeting rooms, a new Oratory with adjacent adoration chapel, a Pre-K room as well as the St. Vincent De Paul storage and distribution area.

The exterior of the building will be brick with stone accents to match the adjacent church. The roof will be predominantly made up of dimensional asphalt shingles with some accent areas of standing seam metal roofing. Gutters and downspouts will be copper. Windows will be aluminum clad wood windows in a complimentary color.

With Regards,

Christopher Meyers, AIA, LEED AP
Principal Architect

232 n third st, 300, columbus, oh 43215
t (614) 221 9433 f (614) 221 9441
www.meyersarchitects.com

meyers+associates
ARCHITECTURE

March 24, 2011

City of Worthington

Regarding: St. Michael building expansion Parking study

Current parking spaces offered:

Regular spaces:	160
Handicapped spaces:	6 plus 1 van accessible
Spaces in rectory garage:	2
Total Spaces:	**169**

Proposed parking spaces offered:

Regular spaces:	161
Handicapped spaces:	6 plus 1 van accessible
Spaces in rectory garage:	2
Total Spaces:	**170**

Zoning Code 1171.01 from Worthington

Rooming or boarding house= 1 space for each sleeping room

- With the rectory and St. Anne's Convent, 11 total sleeping rooms are available. The requirement of 11 parking spaces is excessive due to the limited use of vehicles by the convent.

Church= 1 space for each 4 seats in main auditorium

- The church occupancy is 800, which requires 200 parking spaces

Administrative or business offices= 1 space for each 250 s.f.

- The administrative offices equals 1600 s.f., which requires 6 parking spaces

School= 1 space per classroom (no auditorium at current school)

- With 24 classroom spaces, parking requirement = 24 spaces

During Church Functions and Masses Per Worthington parking requirements, total spaces required = 200, plus 6 handicapped with 1 van accessible (given assembly area of greater than 500 occupants).

232 n third st, 300, columbus, oh 43215
t (614) 221 9433 f (614) 221 9441
www.meyersarchitects.com

ARSHOT REAL ESTATE SERVICES, LLC
107 South High Street, Third Floor, Columbus, OH 43215
614-463-9730 Phone / 614-463-1896 Fax

March 21, 2011

Ms. Lynda Bitar
Development Coordinator
City of Worthington
374 Hyland Avenue
Worthington, Ohio 43085

Subject: Applicant: St. Michael Catholic Church
5750 North High Street, Worthington, Ohio

Dear Ms. Bitar:

Thank you for your time Wednesday, March 16, 2011 concerning the above Applicant's request for a Certificate of Appropriateness ("COA") to construct an 8,600 square foot addition.

I would like to suggest the approval of the COA be predicated upon Applicant providing on-site parking that would be consistent with City of Worthington Code. This request is based upon the Applicant's usage of parking behind the Sharon Square Shopping Center during the business week. The parking has been tolerated by the Sharon Square Shopping Center owner for decades.

Yes, the administrative and residential functions being relocated would create further "walking distance" from the currently used parking (habits are difficult to modify). However, if parking is contiguous to the addition, the convenience factor is enhanced thus relieving the need to park behind Sharon Square Shopping Center.

I appreciate the issues at hand when reviewing this COA; the parking may not have been detailed by Myers and Associates Architecture. A firm as reputable as Myers should have included on-site parking for the intended addition when engaged by their client.

Please advise how my concerns will be addressed, when convenient for you, upon the Architectural Review Board meeting March 24, 2011 for the COA.

Sincerely,

George O'Donnel

go/gmk

cc: Robert and Nellie H. Nicklaus

5750 N. High St.

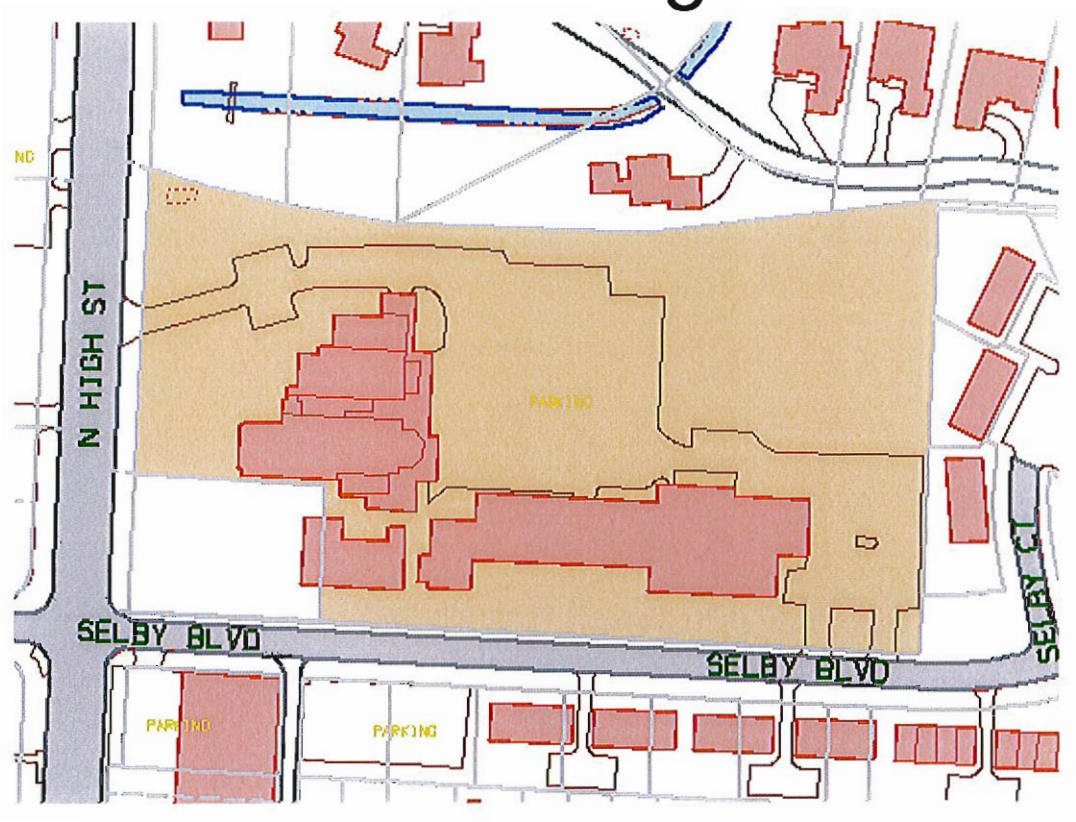

100-001714-00 11/12/2010

CITY OF WORTHINGTON
AR 08-13
DRAWING NO.
DATE 2-5-13

VIEW FROM SOUTHWEST

ST. MICHAEL CATHOLIC CHURCH
PARISH OFFICES & CHAPEL

MARCH 11, 2011

APPROVED
ARCHITECTURAL REVIEW BOARD
CITY OF WORTHINGTON
DATE 3/24/11
CLERK

meyers+associates
A R CITY OF WORTHINGTON
AR 23-11
DRAWING NO.
DATE 3-11-11

CITY OF WORTHINGTON
AR 08-13
DRAWING NO.
DATE 2-5-13

VIEW FROM NORTHWEST

ST. MICHAEL CATHOLIC CHURCH
PARISH OFFICES & CHAPEL

MARCH 11, 2011

APPROVED
ARCHITECTURAL REVIEW BOARD
CITY OF WORTHINGTON
DATE 3/24/11
CLERK

Meyers+associates

CITY OF WORTHINGTON
AR 23-11
DRAWING NO.
DATE 3-11-11

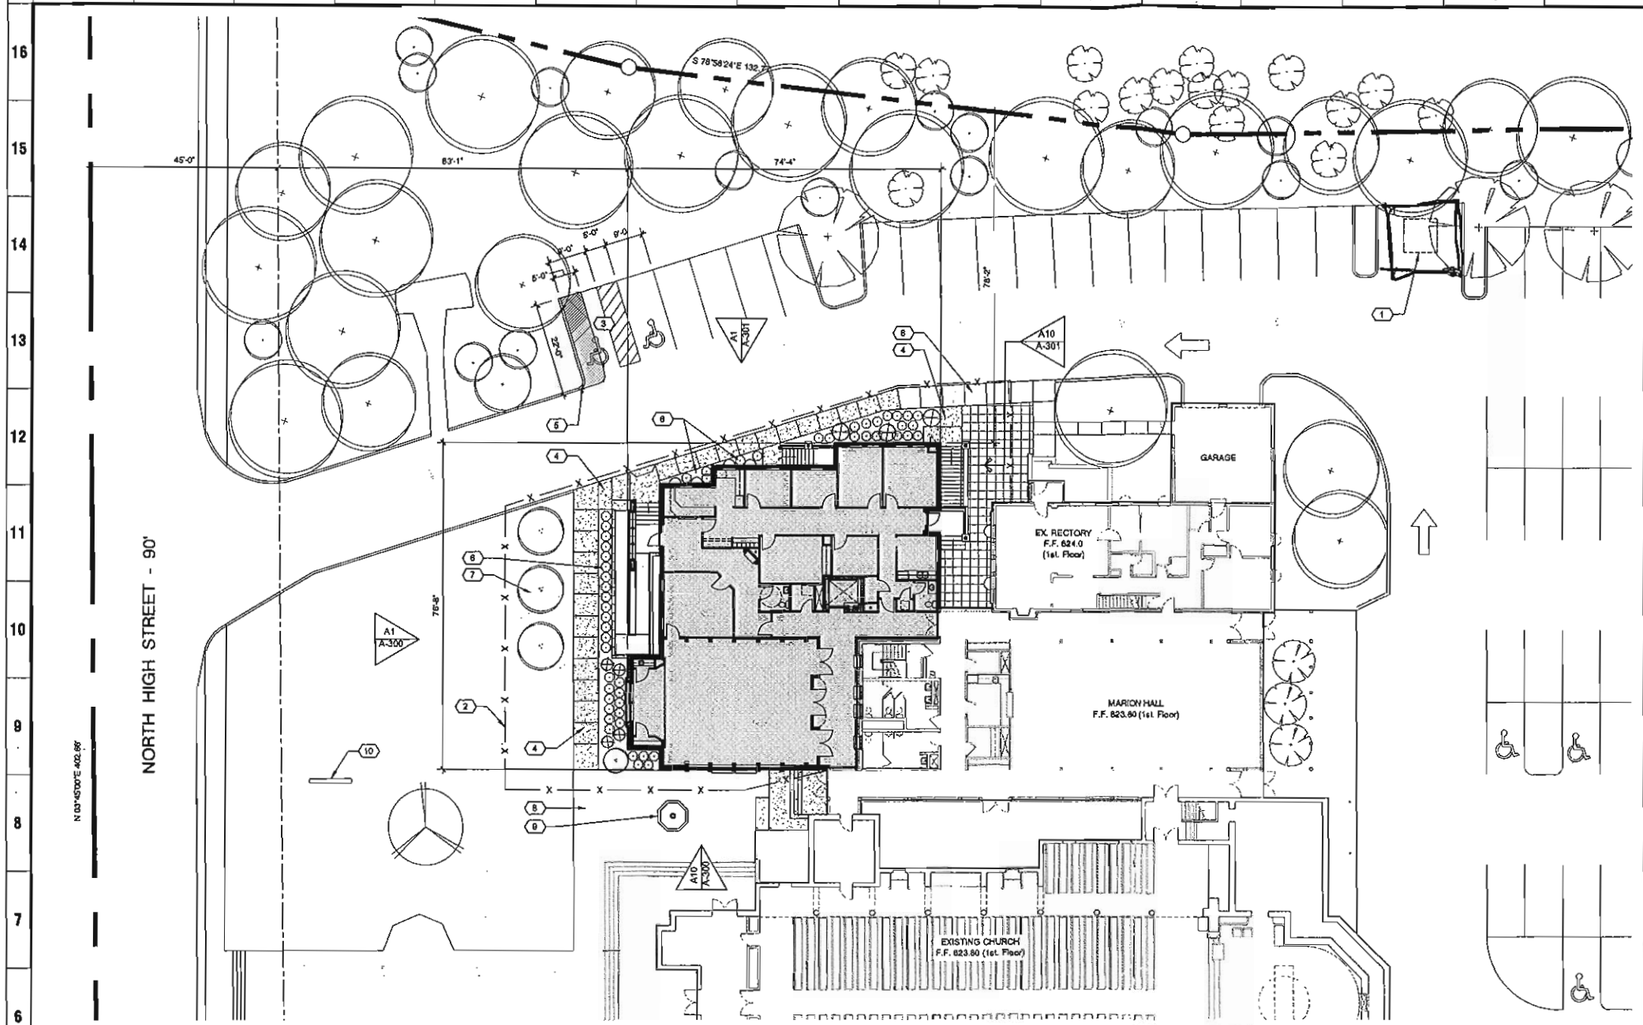

A6 SITE PLAN
1/16"=1'-0"

GENERAL NOTES

G1. FIRST FLOOR ELEVATION 100'-0" = 823.60' ASL. ALL FLOOR ELEVATIONS ARE REFERENCED IN RELATIONSHIP TO UNIT FIRST FLOOR ELEVATION (100'-0"). SEE CIVIL FOR ELEVATIONS RELATED TO GRADE AND SITE CONTOURS.

G2. REFER TO CIVIL SHEETS FOR ADDITIONAL SITE PLAN AND GRADING PLAN INFORMATION.

G3. REFER LANDSCAPE SHEETS FOR ADDITIONAL LANDSCAPE PLANTING PLAN INFORMATION

INDICATES EXTENTS OF PROPOSED BUILDING ADDITION

SITE PLAN KEY NOTES

1. EXISTING DUMPSTER LOCATION
2. 8'-0" CONSTRUCTION FENCE
3. NEW H.C. PARKING SPACE
4. NEW CONCRETE SIDEWALK
5. NEW 6" CONCRETE CURB
6. LANDSCAPE PLANTING (SEE SHEET SP-101)
7. RELOCATED MEMORIAL TREES (TYP. OF 3)
8. EXISTING CONCRETE WALK
9. PROPOSED FOUNTAIN
10. EXISTING CHURCH SIGN TO REMAIN

MATERIALS LEGEND

(REFERENCE ONLY, REFER TO CIVIL DRAWINGS FOR MATERIALS)

PARKING LOT PAVEMENT

STANDARD SIDEWALK PAVEMENT

Add brick dumpster enclosure.

APPROVED
ARCHITECTURAL REVIEW BOARD
CITY OF WORTHINGTON
DATE 3/24/11
CLERK

meyers+associates
ARCHITECTURE
320 n third street, ste. columbus oh 43215
t (614) 225 9433 f (614) 225 9441
www.meyersarchitects.com

THIS DRAWING IS COPYRIGHTED AND IS THE SOLE PROPERTY OF MEYERS + ASSOCIATES ARCHITECTURE, LLC. IT IS PROVIDED FOR USE BY THE PROPERTY OWNER. REPRODUCTION OR OTHER USE OF THIS DRAWING OR THE INFORMATION CONTAINED HEREIN WITHOUT THE WRITTEN PERMISSION OF THE ARCHITECT IS STRICTLY PROHIBITED. ALL RIGHTS RESERVED.
COPYRIGHT 2011

DESCRIPTION	DATE
SCHEMATIC DESIGN	02.10.2011
DESIGN DEVELOPMENT REVIEW	03.09.2011

SHEET TITLE: SITE PLAN

PROJECT TITLE: **Saint Michael Catholic Church**
Parish Offices and Chapel Addition
5750 North High Street
Worthington, Ohio 43085

CITY OF WORTHINGTON
AR 08-13
DRAWING NO.
DATE 2-5-13

CITY OF WORTHINGTON
AR 23-11
DRAWING NO.
DATE 3-11-11

MEYERS + ASSOCIATES PROJECT NUMBER: 2010-21

SHEET NUMBER: **SP-100**

PLANT INSTALLATION NOTES

1. Contractor to verify with the owner's representative and utility companies the locations of the existing utilities prior to start. Call Ohio Utilities Protection Services at (800)362-2764. Contractor to repair all damages to existing utilities, curbs, pavements, etc. resulting from landscape installations which occur during the construction of the project.
2. Plant material shall be furnished in the quantities and/or spacing as shown or noted. In case of discrepancies between the plan and the plant list, the plan shall dictate.
3. Contractor shall verify sizes and locations of all site elements and immediately inform the owner's representative of any discrepancy between the drawings and/or specifications and actual conditions. No work shall be done in any area where there is a discrepancy without owner's representative approval.
4. Contractor shall be responsible for all finish grading in the project required to provide a proper seed and planting bed.
5. Contractor shall provide the following soil amendments:
   Soil Amendment: 'Com-Til' organic compost (or equal)
   7000 State Route 104
   South Lockbourne, Ohio 43137
   645-3152
   Turf & Shrub Bed areas: Spread 3" of 'Com-Til' over new landscape areas and incorporate into the top 8" of the soil by mechanical tiller.
   Trees and Shrubs: Mix 30% 'Com-Til' to 70% existing soil from plant pit excavation. If excavated soil is not suitable, supplement with imported topsoil.
6. All plant material to meet or exceed American Standard for Nursery Stock, Latest edition, as set forth by American Association of Nurserymen.
7. All plant materials subject to inspection prior, during and after installation. Any plant not meeting the requirements will be cause for rejection by the owner's representative. All rejected plants shall be immediately removed and disposed of by the contractor and the replacement material shall be provided.
8. All substitutions and plan changes must be approved by owner's representative prior to any action taken. Trees shall be protected and handled carefully at all times during transport & handling to prevent drying of tree or root ball by winds and to prevent any damage or breakage of the root ball. Bark shall be protected from bruising or abrasion.
9. Water trees immediately after planting and continue to water until final acceptance by owner's representative.
10. Plant locations and beds shall be located by contractor and approved by owner's representative prior to plant installation.
11. Bed line to be 18" from base of plant material unless otherwise indicated on the drawings.
12. All shrub and bed areas to be mulched with two inches (2") depth minimum shredded hardwood mulch. Submit sample to owner for approval.
13. All areas outside of planting beds shall be seeded or sodded as shown on the plans and noted in the technical specifications.
14. Finished turf (sod or seed) to be flush with top of adjacent curb or walk. coordinate with owner's representative in field as required.
15. The contractor shall guarantee all trees, shrubs and ground covers for a period of one (1) year from date of final acceptance. Replace material within seven (7) days of notification of the owner's representative.
16. Perform cleaning during installation of landscape work and upon completion. Remove from site all excess landscape related material, soil debris and equipment. Repair damage resulting from landscaping operations. Sweep and hose down paved surfaces affected by landscaping operations. Coordinate with owner's representative and other contractors for final cleanup prior to cleaning.
17. Maintenance: The landscape contractor shall maintain the completed landscape and irrigation systems until the date of final acceptance.
    Mowing - Minimum once per week, except in future expansion areas which will require a minimum of once per three weeks.
    Trimming - Shrubs, trees, ground covers, perennials, and annuals, minimum two times per year or as required.
    Fertilizing - Apply fertilizer at a rate equal to 1 lb. of actual nitrogen/1000 s.f. in the spring and fall to all turf and plantings except in future expansion turf areas (where applicable)
    Bed Edging - Edge all beds by hand, spade at least two times per year and top-mulch with a rust wood mulch in fall and spring.

OVERALL PLANT LIST

SYMBOL	BOTANICAL NAME	COMMON NAME	SIZE	COND.	SPACING
TREES					

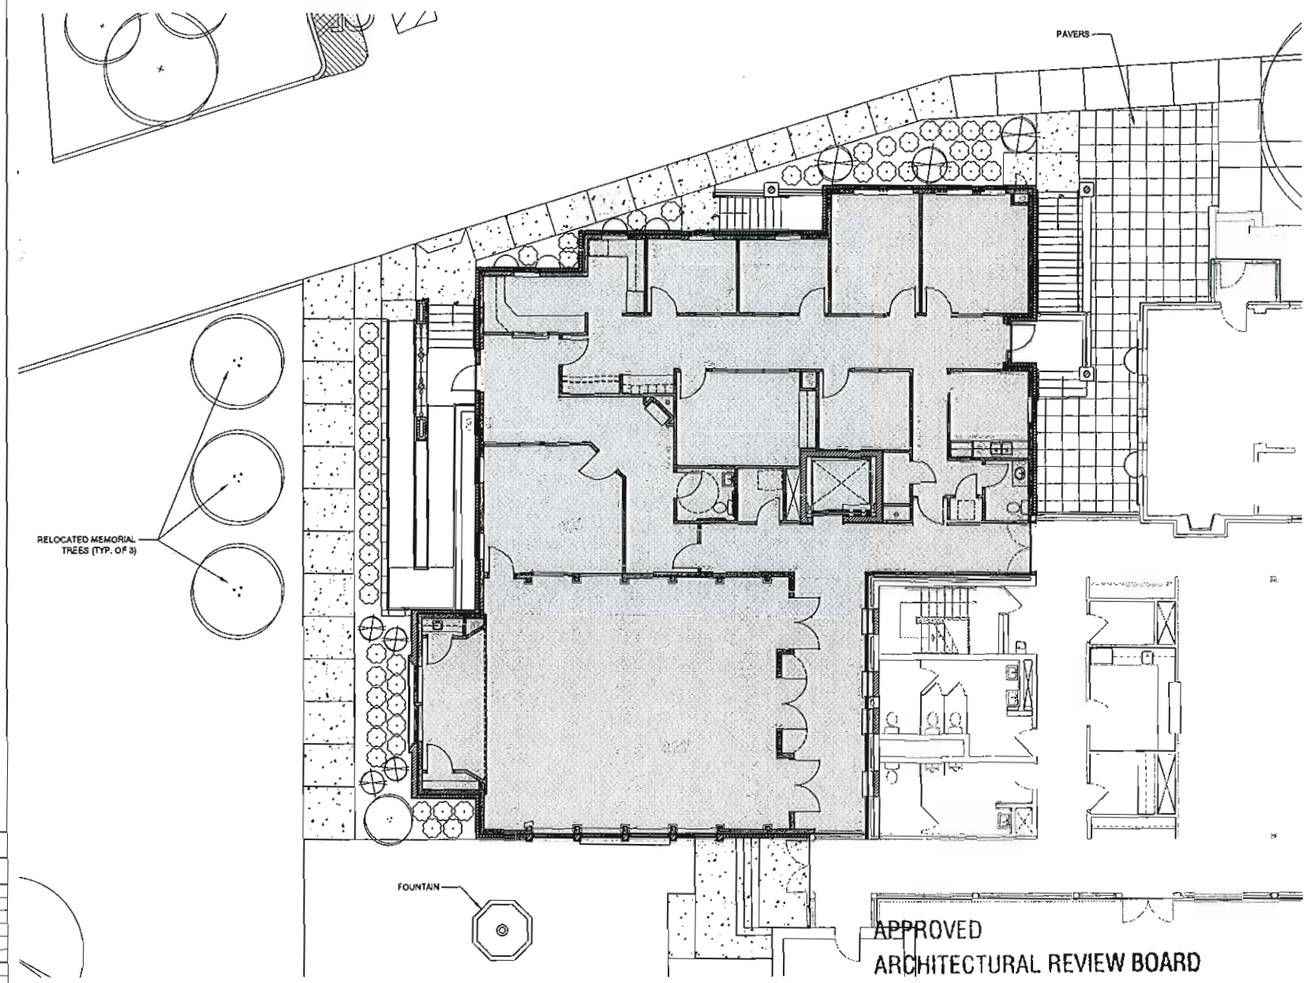

J6 LANDSCAPE PLAN
1/8"=1'-0"

APPROVED
ARCHITECTURAL REVIEW BOARD
CITY OF WORTHINGTON
DATE 3/24/11
CLERK

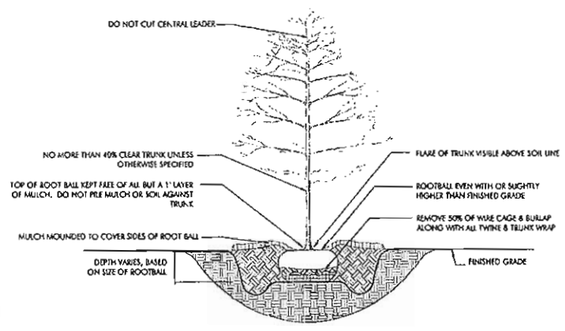

A1 TREE PLANTING
N.T.S.

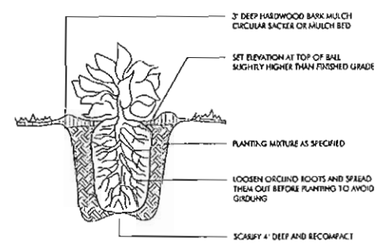

G1 PERENNIAL PLANTING
N.T.S.

SPACING	A	B	C	D
12"	12"	6"	10"	12"
18"	16"	8"	15"	18"
24"	24"	10"	20"	24"
36"	36"	18"	31"	36"
48"	48	21"	41"	48"

A= SPACING
B= SP/2
C= SP/1.2
D= SPACING

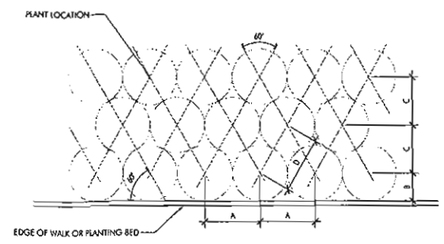

L1 PERENNIAL SPACING
N.T.S.

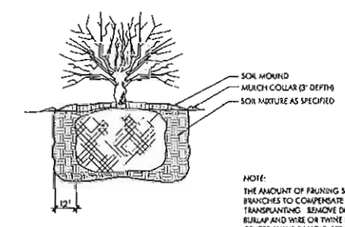

NOTE:
THE AMOUNT OF PRUNING SHALL BE LIMITED TO 1/3 OF THE BRANCHES TO COMPENSATE FOR LOSS OF ROOTS FROM TRANSPLANTING. REMOVE DEAD AND INJURED LIMBS. REMOVE BURLAP AND WIRE OR TWINE FROM TOP AND SIDES OF BALL. CENTER SHRUB IN HOLE. SET TOP OF BALL 1-2" ABOVE FINISH GRADE.

R1 SHRUB PLANTING
N.T.S.

meyers+associates ARCHITECTURE
3125 n third street, 300, columbus oh 43205
t (614) 221-9433 f (614) 221-9441
www.meyersarchitects.com

THIS DRAWING IS COPYRIGHTED AND IS THE SOLE PROPERTY OF MEYERS + ASSOCIATES ARCHITECTURE, LLC. IT IS PRODUCED FOR USE BY THE PROPERTY OWNER. REPRODUCTION OR OTHER USE OF THIS DRAWING OR THE INFORMATION CONTAINED HEREIN WITHOUT THE WRITTEN PERMISSION OF THE ARCHITECT IS STRICTLY PROHIBITED. ALL RIGHTS RESERVED. COPYRIGHT 2011

DESCRIPTION	DATE
SCHEMATIC DESIGN	02.10.2011
DESIGN DEVELOPMENT REVIEW	02.09.2011

SHEET TITLE: LANDSCAPE PLAN

PROJECT TITLE: Saint Michael Catholic Church
Parish Offices and Chapel Addition
5750 North High Street
Worthington, Ohio 43085

CITY OF WORTHINGTON
AR 08-13
DRAWING NO.
DATE 2-5-13

SEAL

CITY OF WORTHINGTON
AR 23-11
DRAWING NO.
DATE 3-11-11

MEYERS+ASSOCIATES PROJECT NUMBER: 2010-21

SHEET NUMBER: SP-101

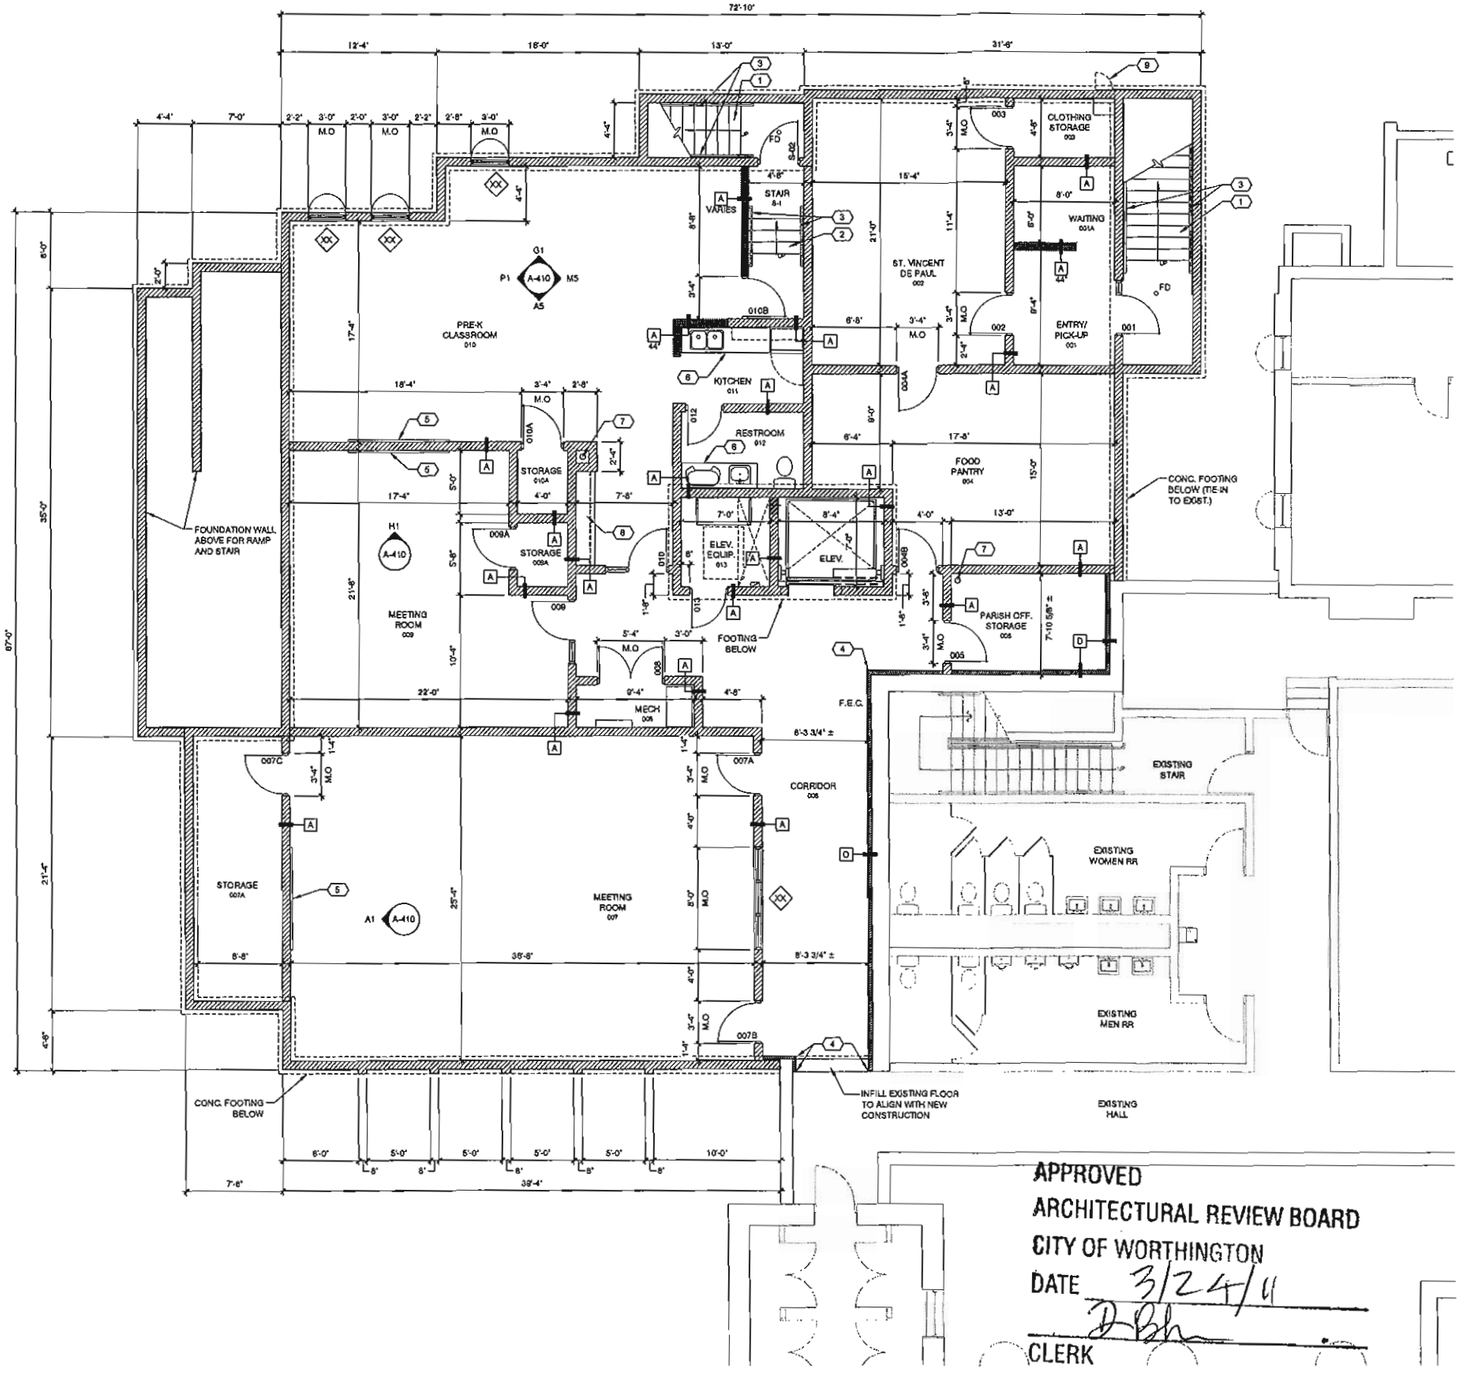

APPROVED
ARCHITECTURAL REVIEW BOARD
CITY OF WORTHINGTON
DATE 3/24/11
CLERK

GENERAL NOTES

G1. (XXXx) INDICATES DOOR NUMBER, REFER SHEET A-600

G2. (X) INDICATES WINDOW NUMBER, REFER SHEET A-600

G3. [X] INDICATES WALL TYPE, REFER TO SCHEDULE BELOW

G4. ● [FEC] INDICATE WALL MOUNTED FIRE EXTINGUISHER & RECESSED FIRE EXTINGUISHER CABINET RESPECTIVELY.

G5. FIRST FLOOR ELEVATION 100'-0" = 823.80' ASL

G6. SC: INDICATES OVERFLOW SCUPPER

G7. SRD INDICATES SECONDARY ROOF DRAIN

G8. ALL ROOF PENETRATIONS TO BE COORDINATED WITH MEP DRAWINGS AND EQUIPMENT VENDOR BY INSTALLATION CONTRACTOR.

G9. PROVIDE DRAINAGE THROUGH ROOF WALKWAY PADS TO ROOF DRAINS.

G10. "FD" INDICATES FLOOR DRAIN

(XX) FLOOR PLAN KEY NOTES

1. CAST IN PLACE CONCRETE STAIR
2. CONCRETE FILLED METAL PAN TREAD STAIR
3. WALL MOUNTED METAL HANDRAIL
4. WALL MOUNTED CORDER GUARD
5. WALL MOUNTED PROJECTION SCREEN
6. PLASTIC LAMINATE COUNTER AND CABINET
7. ROOF DRAIN
8. PLASTIC LAMINATE SHELVES WITH COAT-ROD
9. CLOTHING CHUTE
10. LIMESTONE WALL CAP
11. CAST COLUMN
12. PRE-FINISHED METAL GUARD RAIL
13. ROOF ACCESS HATCH WITH LADDER
14. SOLID SURFACE COUNTER
15. MOTORIZED SHADE
16. WOOD TRIM WRAP, TYP. OF 12
17. STONE SILL, SEE ELEVATIONS

: SOUND ATTENUATING BATT INSULATION WITH ACOUSTICAL SEALANT

WALL TYPE SCHEDULE

	DESIGN: NON-RATED	RATING:	Value
A		Fire	–
		Smoke	–
		STC	N/A
	MASONRY TYPE: 8" NON-BEARING MASONRY		
	FACING: Material		Thick
	1. SEE FINISH PLANS		
	2. SEE FINISH PLANS		

	DESIGN: NON-RATED	RATING:	Value
B		Fire	–
		Smoke	–
		STC	N/A
	FRAME: Size/Gauge		Spacing
	3-5/8" 25GA		24"OC
	FACING: Material		Thick
	1. GWB (FR)		5/8"
	2. GWB (FR)		5/8"

	DESIGN: NON-RATED	RATING:	Value
C		Fire	–
		Smoke	–
		STC	N/A
	FRAME: Size/Gauge		Spacing
	6" 25GA		24"OC
	FACING: Material		Thick
	1. GWB (FR)		5/8"
	2. GWB (FR)		5/8"

	DESIGN: NON-RATED	RATING:	Value
D		Fire	–
		Smoke	–
		STC	N/A
	MASONRY TYPE: EXISTING		
	FRAME: Size/Gauge		Spacing
	3-5/8" 25GA		24"OC
	FACING: Material		Thick
	1. SEE FINISH PLANS		
	2. NONE		

	DESIGN: NON-RATED	RATING:	Value
E		Fire	–
		Smoke	–
		STC	N/A
	FRAME: Size/Gauge		Spacing
	3-5/8" 25GA		24"OC
	FACING: Material		Thick
	1. GWB (FR)		5/8"
	2. NONE		–

A1 LOWER LEVEL PLAN
3/16"=1'-0"

meyers+associates ARCHITECTURE
932 S. Third street, Suite, columbus oh 43205
t (614) 221 9433 f (614) 221 9441
www.meyersarchitects.com

THIS DRAWING IS COPYRIGHTED AND IS THE SOLE PROPERTY OF MEYERS + ASSOCIATES ARCHITECTURE, LLC. IT IS PRODUCED FOR USE BY THE PROPERTY OWNER. REPRODUCTION OR OTHER USE OF THIS DRAWING OR THE INFORMATION CONTAINED HEREIN WITHOUT THE WRITTEN PERMISSION OF THE ARCHITECT IS STRICTLY PROHIBITED. ALL RIGHTS RESERVED. COPYRIGHT 2011

DESCRIPTION	DATE
SCHEMATIC DESIGN	02.10.2011
DESIGN DEVELOPMENT REVIEW	03.09.2011

CITY OF WORTHINGTON
AR 08-13
DRAWING NO.
DATE 2-5-13

SHEET TITLE: LOWER LEVEL PLAN

PROJECT TITLE: **Saint Michael Catholic Church**
Parish Offices and Chapel Addition
5750 North High Street
Worthington, Ohio 43085

SEAL

CITY OF WORTHINGTON
AR 23-11
DRAWING NO.
DATE 3-11-11

MEYERS + ASSOCIATES PROJECT NUMBER: 2010-21

SHEET NUMBER: A-100

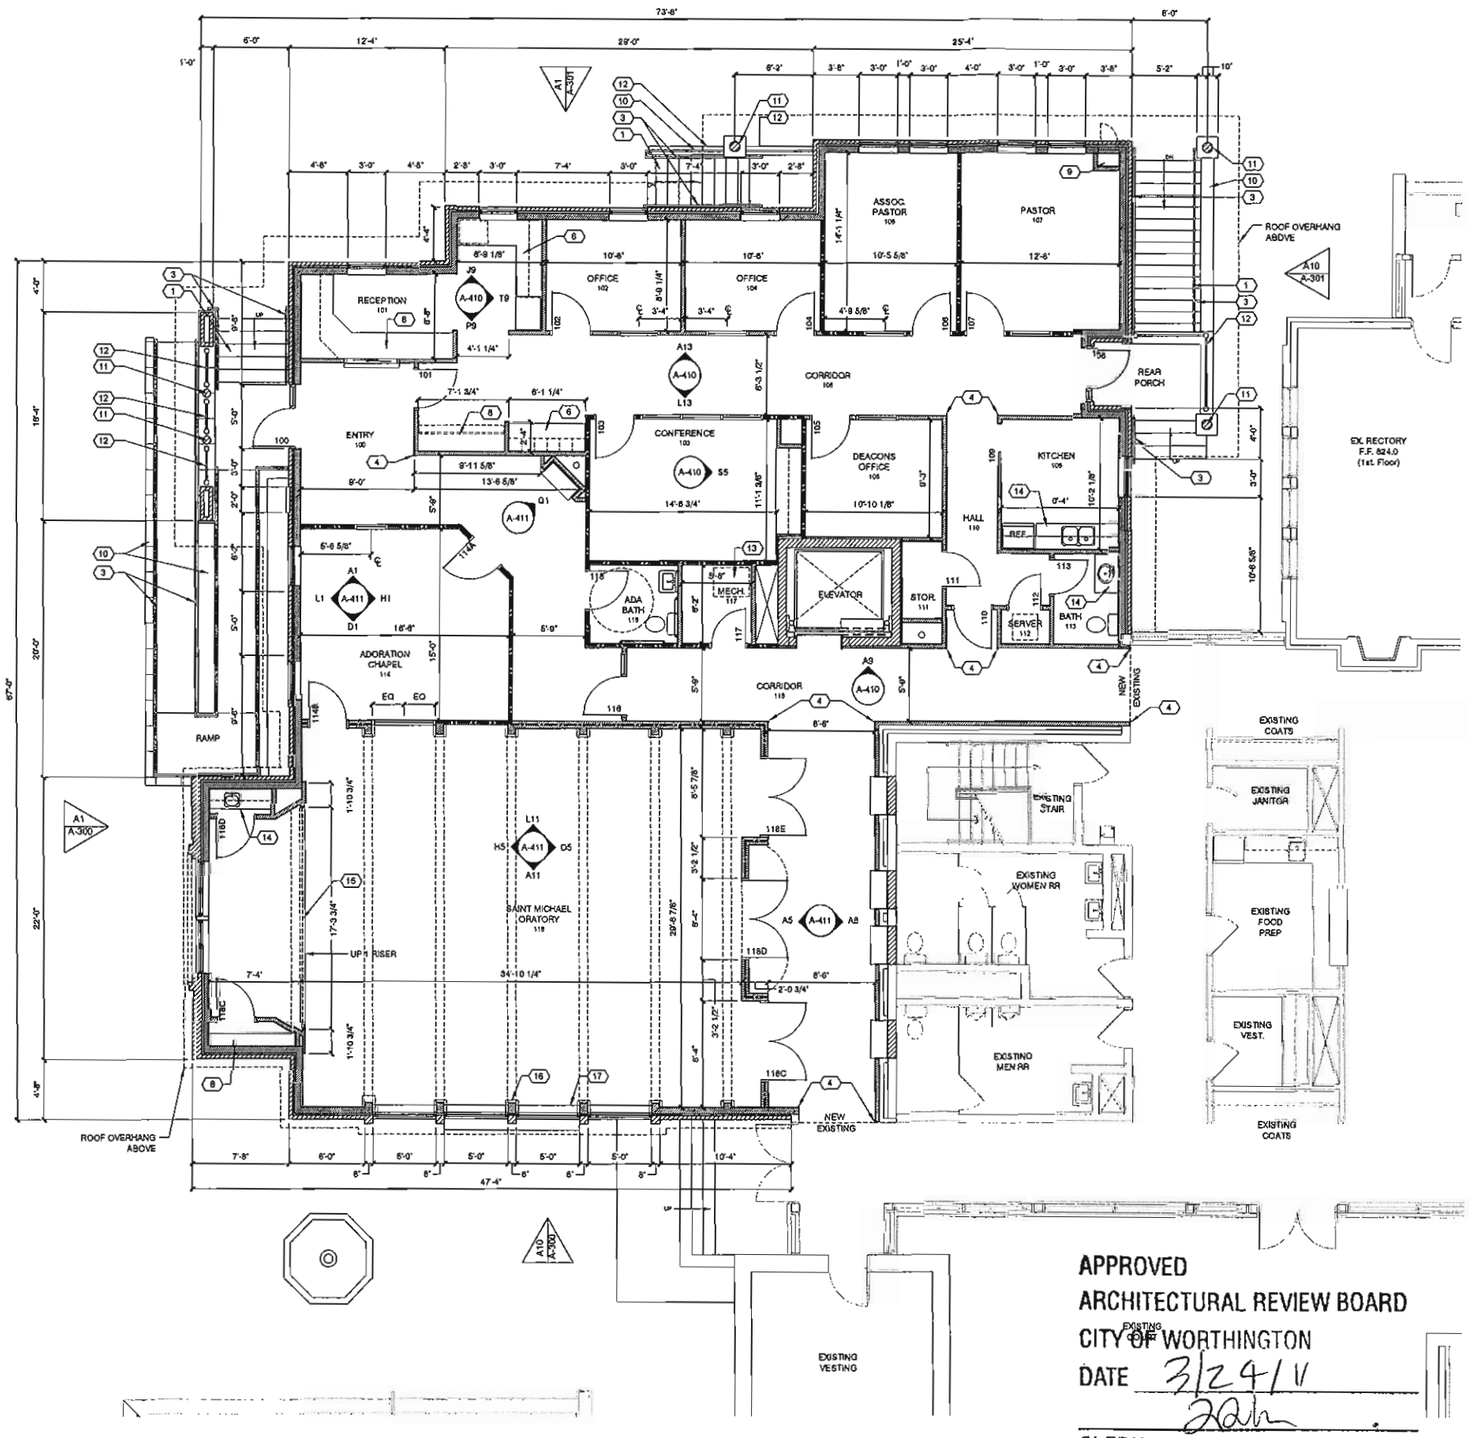

APPROVED
ARCHITECTURAL REVIEW BOARD
CITY OF WORTHINGTON
DATE 3/24/11
CLERK

A1 FIRST FLOOR PLAN
3/16"=1'-0"

GENERAL NOTES

G1. (XXXx) INDICATES DOOR NUMBER, REFER SHEET A-900

G2. (X) INDICATES WINDOW NUMBER, REFER SHEET A-900

G3. [X] INDICATES WALL TYPE, REFER TO SCHEDULE BELOW

G4. ● FEC INDICATE WALL MOUNTED FIRE EXTINGUISHER & RECESSED FIRE EXTINGUISHER CABINET RESPECTIVELY.

G5. FIRST FLOOR ELEVATION 100'-0" = 823.50' ASL

G6. SC: INDICATES OVERFLOW SCUPPER

G7. SRD INDICATES SECONDARY ROOF DRAIN

G8. ALL ROOF PENETRATIONS TO BE COORDINATED WITH MEP DRAWINGS AND EQUIPMENT VENDOR BY INSTALLATION CONTRACTOR.

G9. PROVIDE DRAINAGE THROUGH ROOF WALKWAY PADS TO ROOF DRAINS.

G10. 'FD' INDICATES FLOOR DRAIN

(XX) FLOOR PLAN KEY NOTES

1. CAST IN PLACE CONCRETE STAIR
2. CONCRETE FILLED METAL PAN TREAD STAIR
3. WALL MOUNTED METAL HANDRAIL
4. WALL MOUNTED CORDER GUARD
5. WALL MOUNTED PROJECTION SCREEN
6. PLASTIC LAMINATE COUNTER AND CABINET
7. ROOF DRAIN
8. PLASTIC LAMINATE SHELVES WITH COAT-ROD
9. CLOTHING CHUTE
10. LIMESTONE WALL CAP
11. CAST COLUMN
12. PRE-FINISHED METAL GUARD RAIL
13. ROOF ACCESS HATCH WITH LADDER
14. SOLID SURFACE COUNTER
15. MOTORIZED SHADE
16. WOOD TRIM WRAP, TYP. OF 12
17. STONE SILL, SEE ELEVATIONS

: SOUND ATTENUATING BATT INSULATION WITH ACOUSTICAL SEALANT

WALL TYPE SCHEDULE

	DESIGN: NON-RATED	RATING:	Value
A		Fire	—
		Smoke	—
		STC	N/A
	MASONRY TYPE: 8" NON-BEARING MASONRY		
	FACING: Material		Thick
	1. SEE FINISH PLANS		
	2. SEE FINISH PLANS		

	DESIGN: NON-RATED	RATING:	Value
B		Fire	—
		Smoke	—
		STC	N/A
	FRAME: Size/Gauge		Spacing
	3-5/8" 25GA		24"OC
	FACING: Material		Thick
	1. GWB (FR)		5/8"
	2. GWB (FR)		5/8"

	DESIGN: NON-RATED	RATING:	Value
C		Fire	—
		Smoke	—
		STC	N/A
	FRAME: Size/Gauge		Spacing
	6" 25GA		24"OC
	FACING: Material		Thick
	1. GWB (FR)		5/8"
	2. GWB (FR)		5/8"

	DESIGN: NON-RATED	RATING:	Value
D		Fire	—
		Smoke	—
		STC	N/A
	MASONRY TYPE: EXISTING		
	FRAME: Size/Gauge		Spacing
	3-5/8" 25GA		24"OC
	FACING: Material		Thick
	1. SEE FINISH PLANS		
	2. NONE		

	DESIGN: NON-RATED	RATING:	Value
E		Fire	—
		Smoke	—
		STC	N/A
	FRAME: Size/Gauge		Spacing
	3-5/8" 25GA		24"OC
	FACING: Material		Thick
	1. GWB (FR)		5/8"
	2. NONE		—

meyers+associates ARCHITECTURE
www.meyersarchitects.com

THIS DRAWING IS COPYRIGHTED AND IS THE SOLE PROPERTY OF MEYERS + ASSOCIATES ARCHITECTURE LLC. IT IS PRODUCED FOR USE BY THE PROPERTY OWNER. REPRODUCTION OR DIVERSION OF THIS DRAWING OR THE INFORMATION CONTAINED HEREIN WITHOUT THE WRITTEN PERMISSION OF THE ARCHITECT IS STRICTLY PROHIBITED. ALL RIGHTS RESERVED. COPYRIGHT 2011

DESCRIPTION	DATE
SCHEMATIC DESIGN	02.10.2011
DESIGN DEVELOPMENT REVIEW	02.09.2011

SHEET TITLE: FIRST FLOOR PLAN

PROJECT TITLE: Saint Michael Catholic Church
Parish Offices and Chapel Addition
5750 North High Street
Worthington, Ohio 43085

CITY OF WORTHINGTON
AR 08-13
DRAWING NO.
DATE 2-5-13

SEAL

CITY OF WORTHINGTON
AR 23-11
DRAWING NO.
DATE 3-11-11

MEYERS + ASSOCIATES PROJECT NUMBER: 2010-21

SHEET NUMBER: A-101

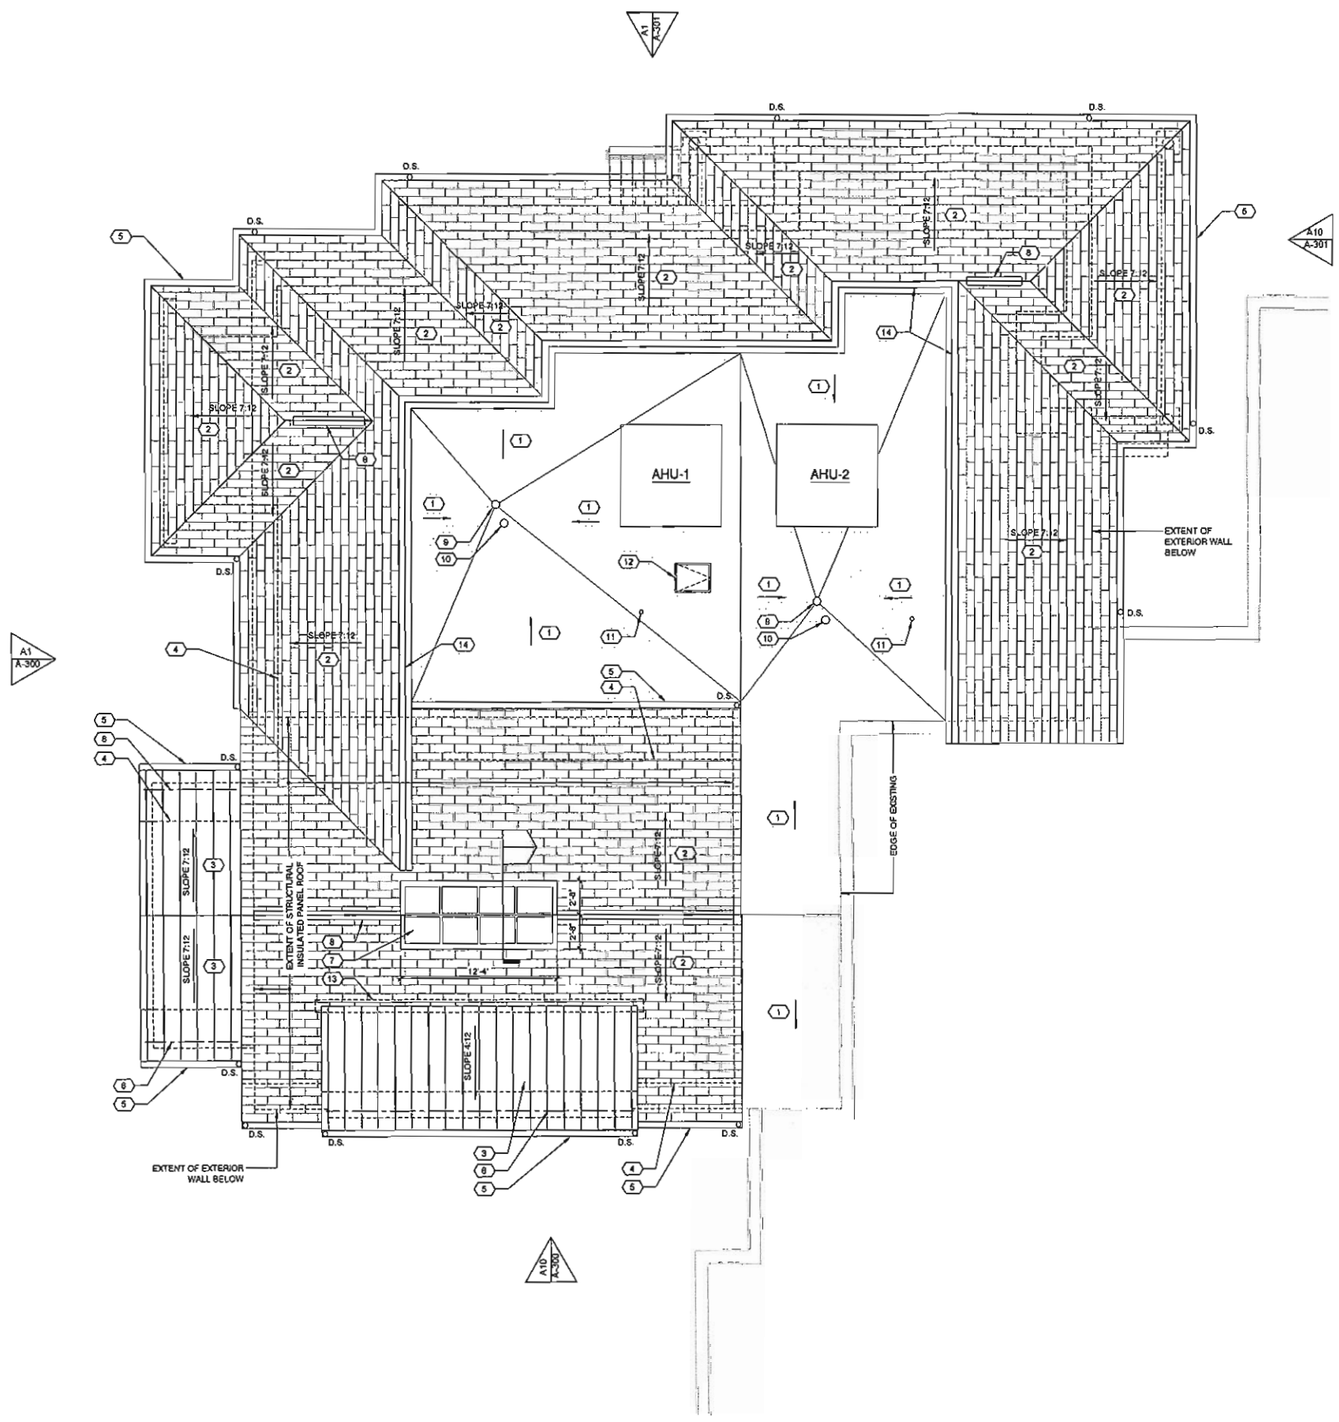

A1 ROOF PLAN
3/16"=1'-0"

GENERAL NOTES

G1. DS: INDICATES DOWNSPOUT LOCATION

G2. SRD INDICATES SECONDARY ROOF DRAIN

G3. ALL ROOF PENETRATIONS TO BE COORDINATED WITH MEP DRAWINGS.

G4. - INDICATES MEMBRANE ROOF

G5. - ASPHALT SHINGLE ROOFING

G6. - STANDING SEAM METAL ROOFING

(XX) ROOF PLAN KEY NOTES

1. MEMBRANE ROOF, 1/4":1'-0" SLOPE MIN.
2. DIMENSIONAL ASPHALT SHINGLE ROOF
3. PRE-FINISHED STANDING SEAM METAL ROOF
4. SELF-ADHEARING ICE AND WATERSHIELD (2'-0" MINIMUM INWARD OF EXTERIOR WALL)
5. PRE-FINISHED HALF-ROUND W/ STRAP ANCHORS
6. SNOW AND ICE BREAKER BAR (FINISH TO MATCH ROOF)
7. RIDGED SKYLIGHT
8. SHINGLED RIDGE CAP
9. ROOF DRAIN
10. OVERFLOW DRAIN
11. PLUMBING VENT
12. ACCESS HATCH
13. CONTINUOUS FLASHING
14. METAL COPING

APPROVED
ARCHITECTURAL REVIEW BOARD
CITY OF WORTHINGTON
DATE 3/24/11
CLERK

meyers+associates ARCHITECTURE
935 N NIVER AVENUE, SUITE, COLUMBUS OH 43215
T (614) 221 9433 / (614) 221 9441
www.meyersarchitects.com

THIS DRAWING IS COPYRIGHTED AND IS THE SOLE PROPERTY OF MEYERS + ASSOCIATES ARCHITECTURE, LLC IT IS PRODUCED FOR USE BY THE PROPERTY OWNER REPRODUCTION OR OTHER USE OF THIS DRAWING OR THE INFORMATION CONTAINED HEREIN WITHOUT THE WRITTEN PERMISSION OF THE ARCHITECT IS STRICTLY PROHIBITED ALL RIGHTS RESERVED COPYRIGHT 2011

DESCRIPTION	DATE
SCHEMATIC DESIGN	02.10.2011
DESIGN DEVELOPMENT REVIEW	03.09.2011

SHEET TITLE: ROOF PLAN

PROJECT TITLE: Saint Michael Catholic Church
Parish Offices and Chapel Addition
5750 North High Street
Worthington, Ohio 43085

CITY OF WORTHINGTON
DRAWING NO. AR 08-13
DATE 2-5-13

SEAL

CITY OF WORTHINGTON
DRAWING NO. AR 23-11
DATE 3-11-11

MEYERS + ASSOCIATES PROJECT NUMBER: 2010-21

SHEET NUMBER: A-102

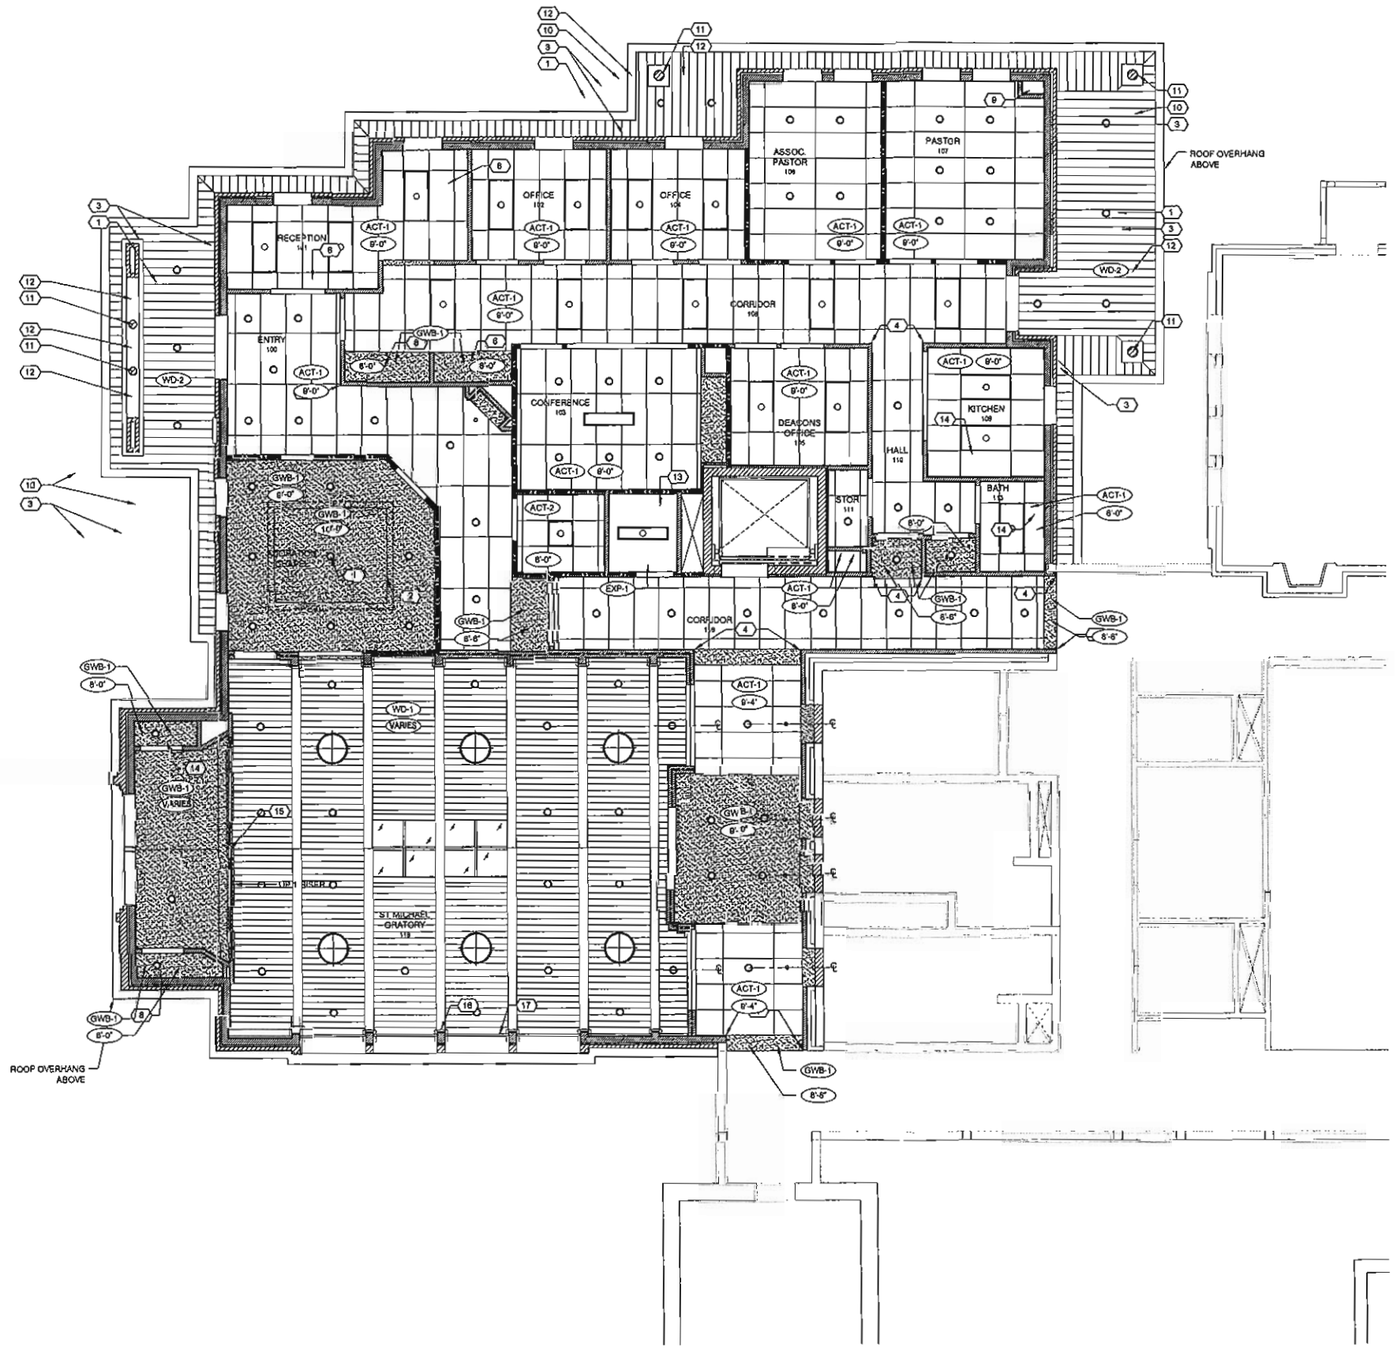

A1 FIRST FLOOR REFLECTED CEILING PLAN
3/16"=1'-0"

GENERAL NOTES

G1. CEILING GRID PATTERN TO BE CENTERED IN ROOM OR RESPECTIVE SPACE.
G2. RECESSED CAN LIGHTS TO BE CENTERED ON CEILING GRID/TILE WHERE APPLICABLE TYP.
G3. FIRE-SUPPRESSION SPRINKLER HEADS TO BE CENTERED ON CLG GRID/TILES WHERE APPLICABLE (TYP).
G4. REFER TO ELECTRICAL DRAWINGS FOR ADDITIONAL INFORMATION.
G5. (XX-X") INDICATES B.O. CEILING ABOVE FINISH FLOOR
G6. (TYPE X) INDICATES CEILING TYPE (REFER TO LEGEND BELOW)

CEILING LEGEND

- ACT-1 — 2X4 STANDARD LAY-IN CEILING SYSTEM
- GWB-1 — G.W.B. SOFFIT/CEILING, PTD.
- WD-1 — TOUNGE AND GROOVE WOOD PLANK CEILING
- WD-2 — PAINTED WOOD PLANK SOFFIT
- 2X4 RECESSED LIGHT FIXTURE
- 2X4 RECESSED EXIT/EGRESS LIGHT FIXTURE
- WALL MTD. LIGHT FIXTURE
- WALL MTD. EXIT/EGRESS LIGHT FIXTURE
- SUSPENDED PENDANT LIGHT FIXTURE
- RECESSED COMPACT FLUORESCENT LIGHT FIXTURE
- 4' STRIP LIGHT FIXTURE
- SINGLE FACE EXIT SIGN
- DOUBLE FACE EXIT SIGN
- MECHANICAL DIFFUSER

(XX) REFLECTED CEILING PLAN NOTES

1. FLUSH MOUNT FIXTURE.
2. COVE LIGHT

APPROVED
ARCHITECTURAL REVIEW BOARD
CITY OF WORTHINGTON
DATE 3/24/11
CLERK

meyers+associates ARCHITECTURE
222 S. High Street, 3rd, Columbus, OH 43215
t (614) 221 2433 f (614) 221 9441
www.meyersarchitects.com

THIS DRAWING IS COPYRIGHTED AND IS THE SOLE PROPERTY OF MEYERS + ASSOCIATES ARCHITECTURE, LLC. IT IS PRODUCED FOR USE BY THE PROPERTY OWNER. REPRODUCTION OR OTHER USE OF THIS DRAWING OR THE INFORMATION CONTAINED HEREIN WITHOUT THE WRITTEN PERMISSION OF THE ARCHITECT IS STRICTLY PROHIBITED. ALL RIGHTS RESERVED. COPYRIGHT 2011

DESCRIPTION	DATE
SCHEMATIC DESIGN	02.10.2011
DESIGN DEVELOPMENT REVIEW	03.09.2011

SHEET TITLE: FIRST FLOOR REFLECTED CEILING PLAN

PROJECT TITLE: Saint Michael Catholic Church
Parish Offices and Chapel Addition
5750 North High Street
Worthington, Ohio 43085

CITY OF WORTHINGTON
DRAWING NO. AR 08-13
DATE 2-5-13

SEAL

CITY OF WORTHINGTON
DRAWING NO. AR 23-11
DATE 3-11-11

MEYERS + ASSOCIATES PROJECT NUMBER: 2010-21

SHEET NUMBER: A-201

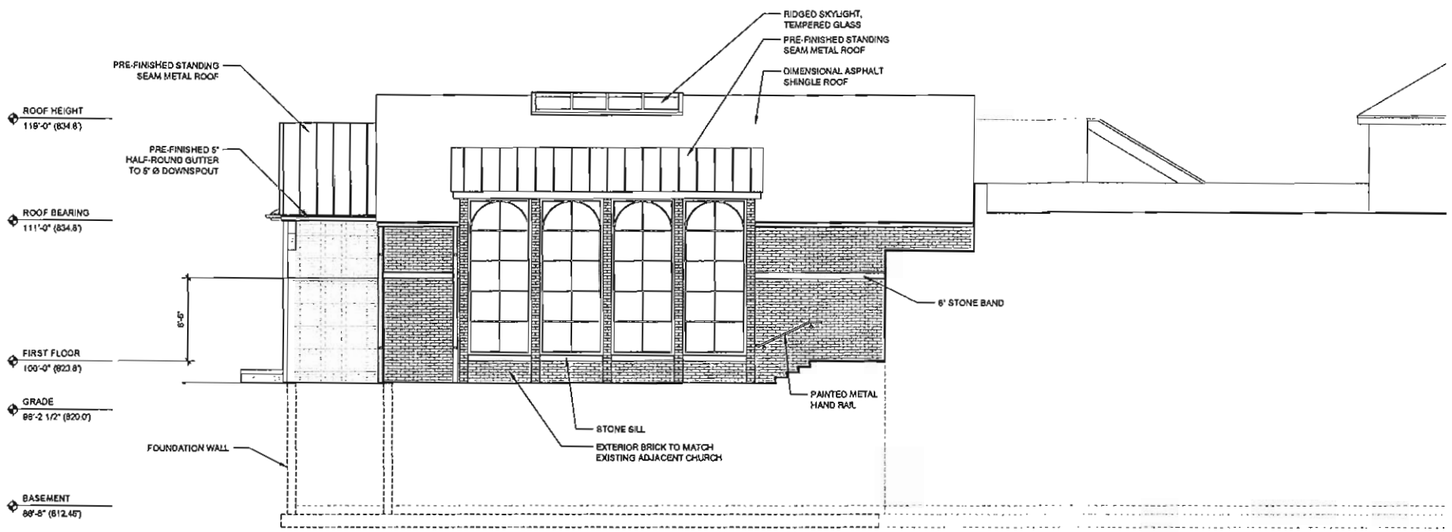

A9 SOUTH ELEVATION
3/16"=1'-0"

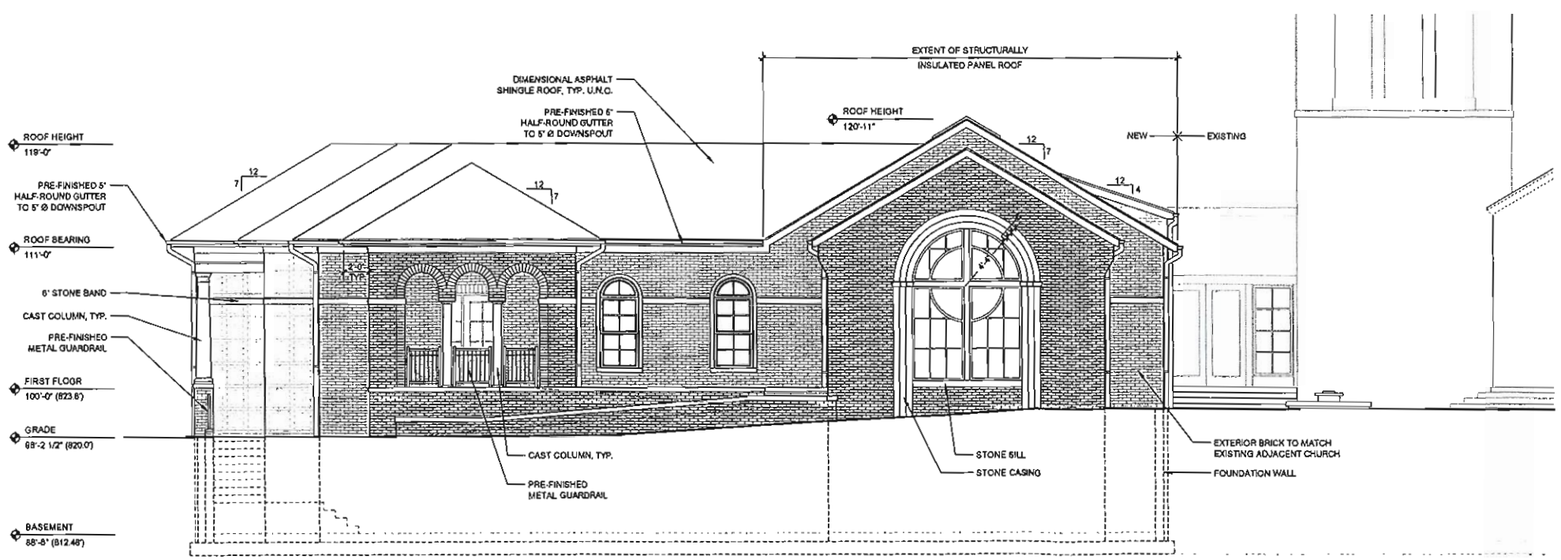

A1 WEST ELEVATION
3/16"=1'-0"

GENERAL NOTES

1. FIRST FLOOR ELEVATION 100'-0" = ____'ASL
2. PAINT LOUVERS AND OTHER PENETRATIONS TO MATCH ADJACENT WALL COLOR UNLESS NOTED OTHERWISE
3. REFER TO EXTERIOR FINISH INDEX FOR MATERIAL/COLOR SPECIFICATIONS
4. REFER TO SHEET A-600 SERIES FOR WINDOW DETAILS AND INFORMATION
5. REFER TO ROOF PLAN FOR ALL DOWNSPOUT LOCATIONS

(XX) ELEVATION KEY NOTES

1. _

APPROVED
ARCHITECTURAL REVIEW BOARD
CITY OF WORTHINGTON
DATE 3/24/11
CLERK

meyers + associates ARCHITECTURE
www.meyersarchitects.com
233 N third street, 200, columbus oh 43215
t (614) 221 9433 f (614) 221 9441

THIS DRAWING IS COPYRIGHTED AND IS THE SOLE PROPERTY OF MEYERS + ASSOCIATES ARCHITECTURE, LLC. IT IS PRODUCED FOR USE BY THE PROPERTY OWNER. REPRODUCTION OR OTHER USE OF THIS DRAWING OR THE INFORMATION CONTAINED HEREIN WITHOUT THE WRITTEN PERMISSION OF THE ARCHITECT IS STRICTLY PROHIBITED. ALL RIGHTS RESERVED. COPYRIGHT 2011

DESCRIPTION	DATE
SCHEMATIC DESIGN	02.10.2011
DESIGN DEVELOPMENT REVIEW	03.09.2011

SHEET TITLE: EXTERIOR ELEVATIONS

PROJECT TITLE: Saint Michael Catholic Church
Parish Offices and Chapel Addition
5750 North High Street
Worthington, Ohio 43085

CITY OF WORTHINGTON
DRAWING NO. AR 08-13
DATE 2-5-13

SEAL
CITY OF WORTHINGTON
DRAWING NO. AR 23-11
DATE 3-11-11

MEYERS + ASSOCIATES PROJECT NUMBER: 2010-21

SHEET NUMBER: A-300

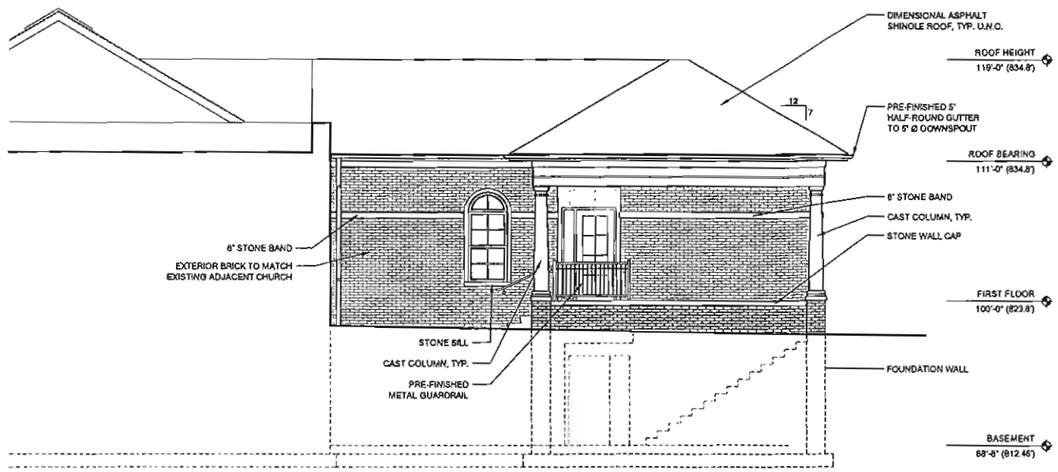

A9 EAST ELEVATION
3/16"=1'-0"

0' 1' 2' 4' 6'

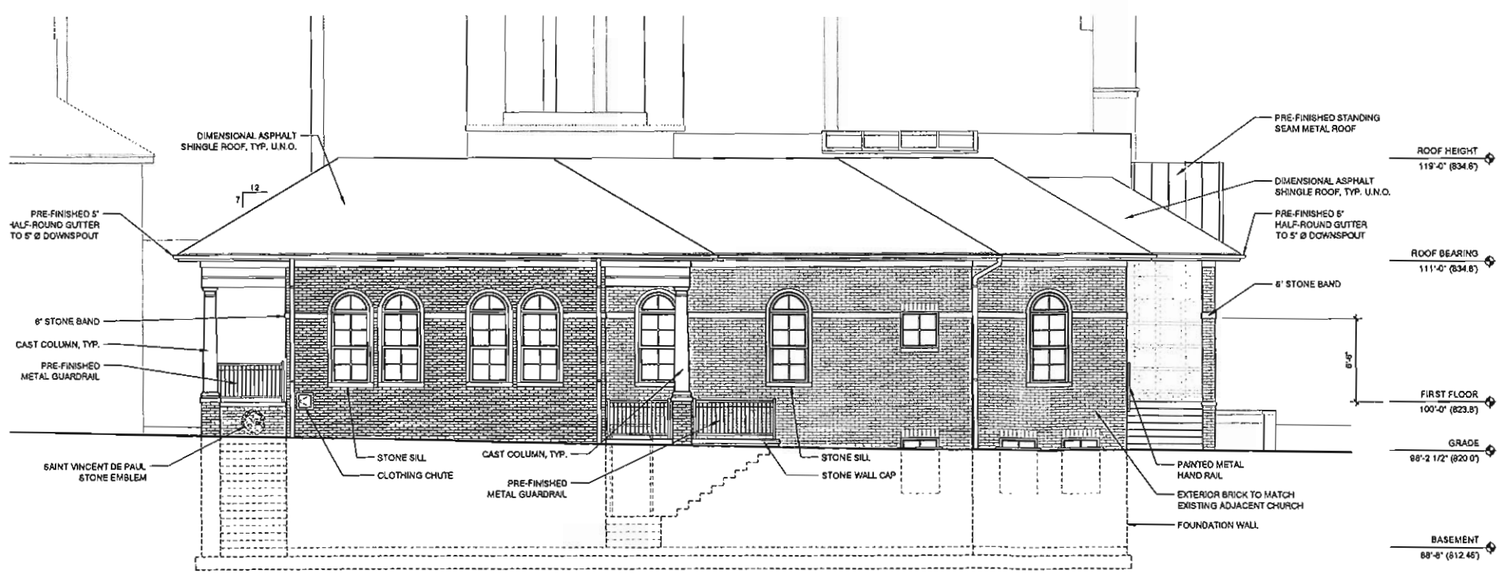

A1 NORTH ELEVATION
3/16"=1'-0"

0' 1' 2' 4' 6'

GENERAL NOTES

1. FIRST FLOOR ELEVATION 100'-0" = ____' ASL.
2. PAINT LOUVERS AND OTHER PENETRATIONS TO MATCH ADJACENT WALL COLOR UNLESS NOTED OTHERWISE
3. REFER TO EXTERIOR FINISH INDEX FOR MATERIAL/COLOR SPECIFICATIONS
4. REFER TO SHEET A-900 SERIES FOR WINDOW DETAILS AND INFORMATION
5. REFER TO ROOF PLAN FOR ALL DOWNSPOUT LOCATIONS

(XX) ELEVATION KEY NOTES

1. _

APPROVED
ARCHITECTURAL REVIEW BOARD
CITY OF WORTHINGTON
DATE 3/24/11
CLERK

meyers+associates ARCHITECTURE
722 S. High Street, Suite, Columbus OH 43215
t (614) 221 9433 / f (614) 221 9441
www.meyersarchitects.com

THIS DRAWING IS COPYRIGHTED AND IS THE SOLE PROPERTY OF MEYERS+ASSOCIATES ARCHITECTURE, LLC. IT IS PRODUCED FOR USE BY THE PROPERTY OWNER. REPRODUCTION OR OTHER USE OF THIS DRAWING OR THE INFORMATION CONTAINED HEREIN WITHOUT THE WRITTEN PERMISSION OF THE ARCHITECT IS STRICTLY PROHIBITED. ALL RIGHTS RESERVED. COPYRIGHT 2011

DESCRIPTION	DATE
SCHEMATIC DESIGN	02.10.2011
DESIGN DEVELOPMENT REVIEW	03.09.2011

SHEET TITLE: EXTERIOR ELEVATIONS

PROJECT TITLE: Saint Michael Catholic Church
Parish Offices and Chapel Addition
5750 North High Street
Worthington, Ohio 43085

CITY OF WORTHINGTON
AR 08-13
DRAWING NO.
DATE 2-5-13

SEAL

CITY OF WORTHINGTON
AR 23-11
DRAWING NO.
DATE 3-11-11

MEYERS+ASSOCIATES PROJECT NUMBER: 2010-21

SHEET NUMBER: A-301

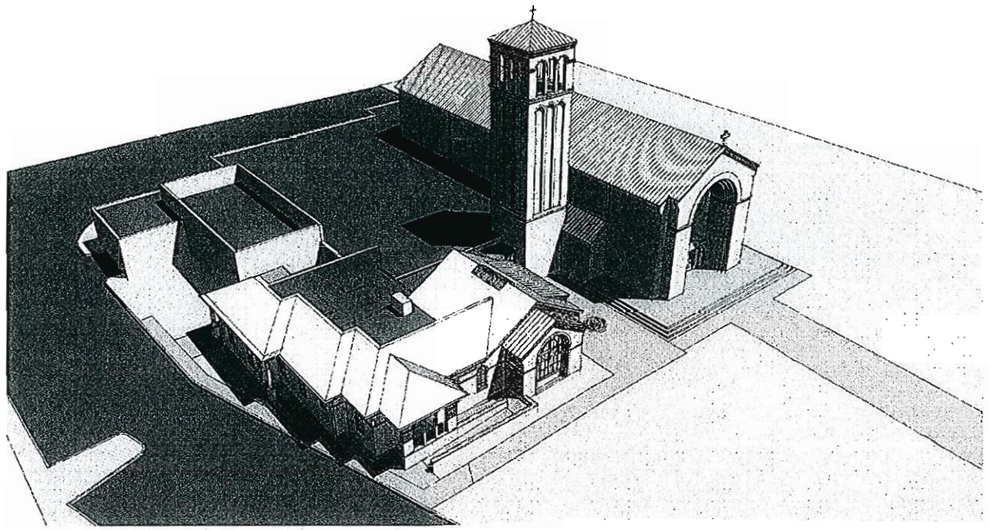

A9 VIEW 4
N.T.S.

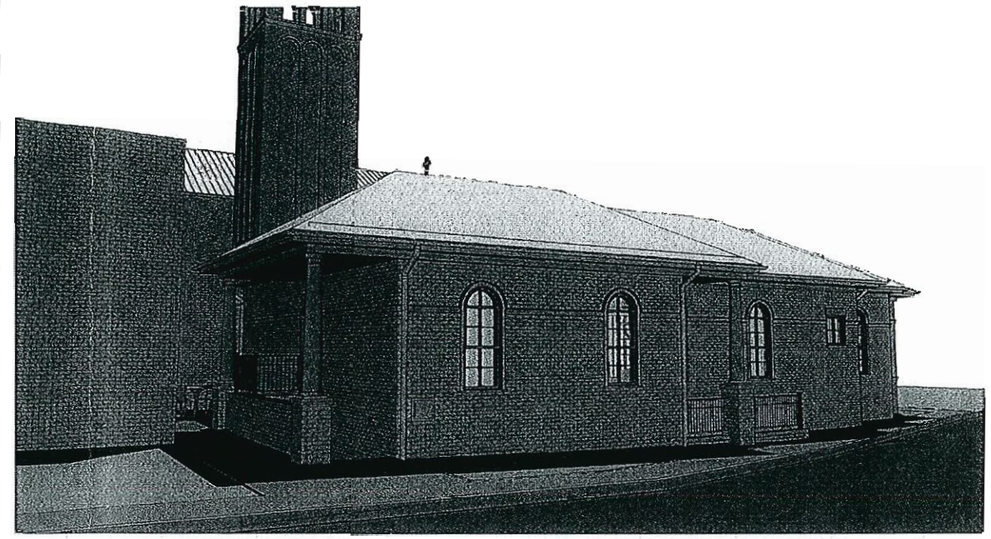

L9 VIEW 3
N.T.S.

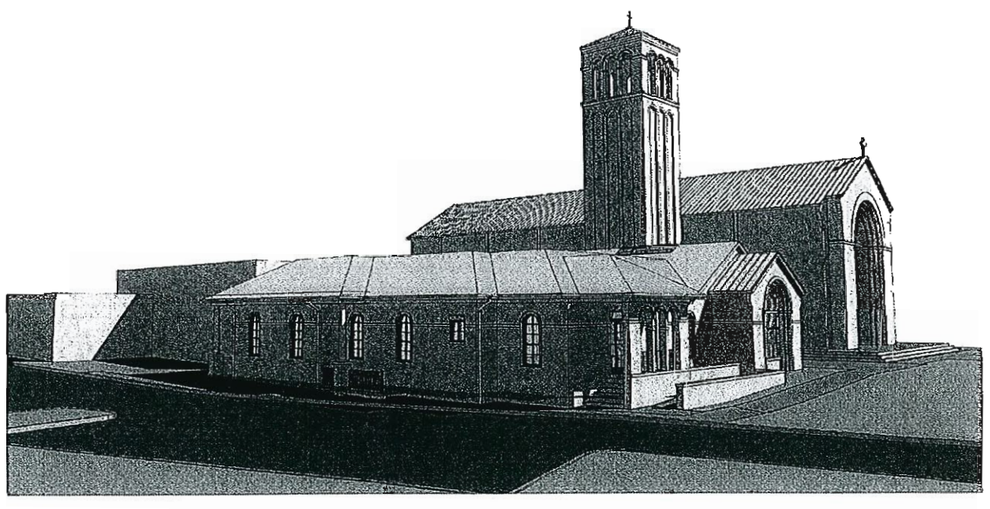

A1 VIEW 2
N.T.S.

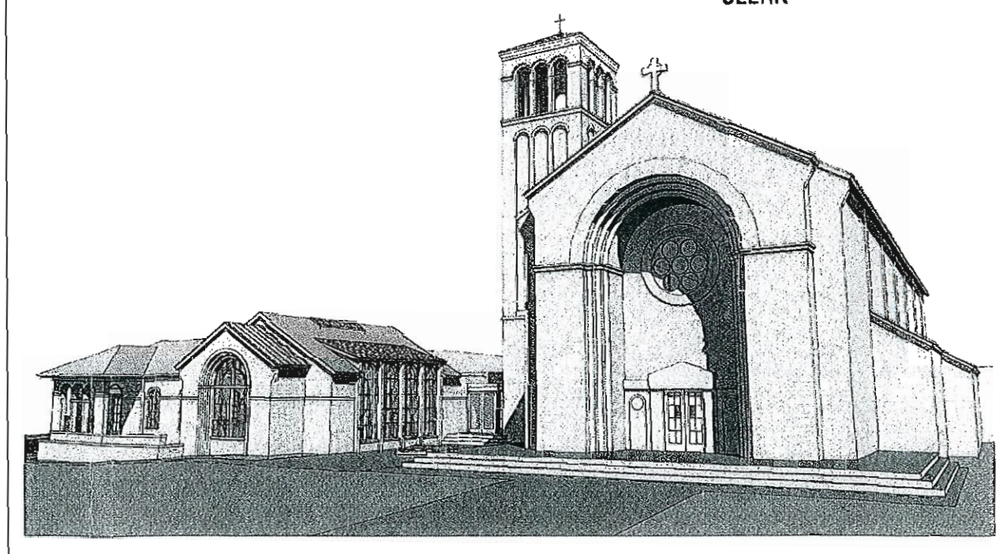

L1 VIEW 1
N.T.S.

APPROVED
ARCHITECTURAL REVIEW BOARD
CITY OF WORTHINGTON
DATE 3/24/11
CLERK

meyers+associates ARCHITECTURE
7232 N. High Street, Suite, Columbus, OH 43235
T (614) 235 9433 / (614) 235 9441
www.meyersarchitects.com

THIS DRAWING IS COPYRIGHTED AND IS THE SOLE PROPERTY OF MEYERS + ASSOCIATES ARCHITECTURE, LLC. IT IS PROVIDED FOR USE BY THE PROPERTY OWNER. REPRODUCTION OR OTHER USE OF THIS DRAWING OR THE INFORMATION CONTAINED HEREIN WITHOUT THE WRITTEN PERMISSION OF THE ARCHITECT IS STRICTLY PROHIBITED. ALL RIGHTS RESERVED. COPYRIGHT 2011

DESCRIPTION	DATE
SCHEMATIC DESIGN	02.10.2011
DESIGN DEVELOPMENT REVIEW	03.09.2011

CITY OF WORTHINGTON
AR 08-13
DRAWING NO.
DATE 2-5-13

SHEET TITLE
EXTERIOR 3D VIEWS

PROJECT TITLE
Saint Michael Catholic Church
Parish Offices and Chapel Addition
5750 North High Street
Worthington, Ohio 43085

SEAL

CITY OF WORTHINGTON
AR 23-11
DRAWING NO.
DATE 3-11-11

MEYERS + ASSOCIATES PROJECT NUMBER
2010-21

SHEET NUMBER
A-302