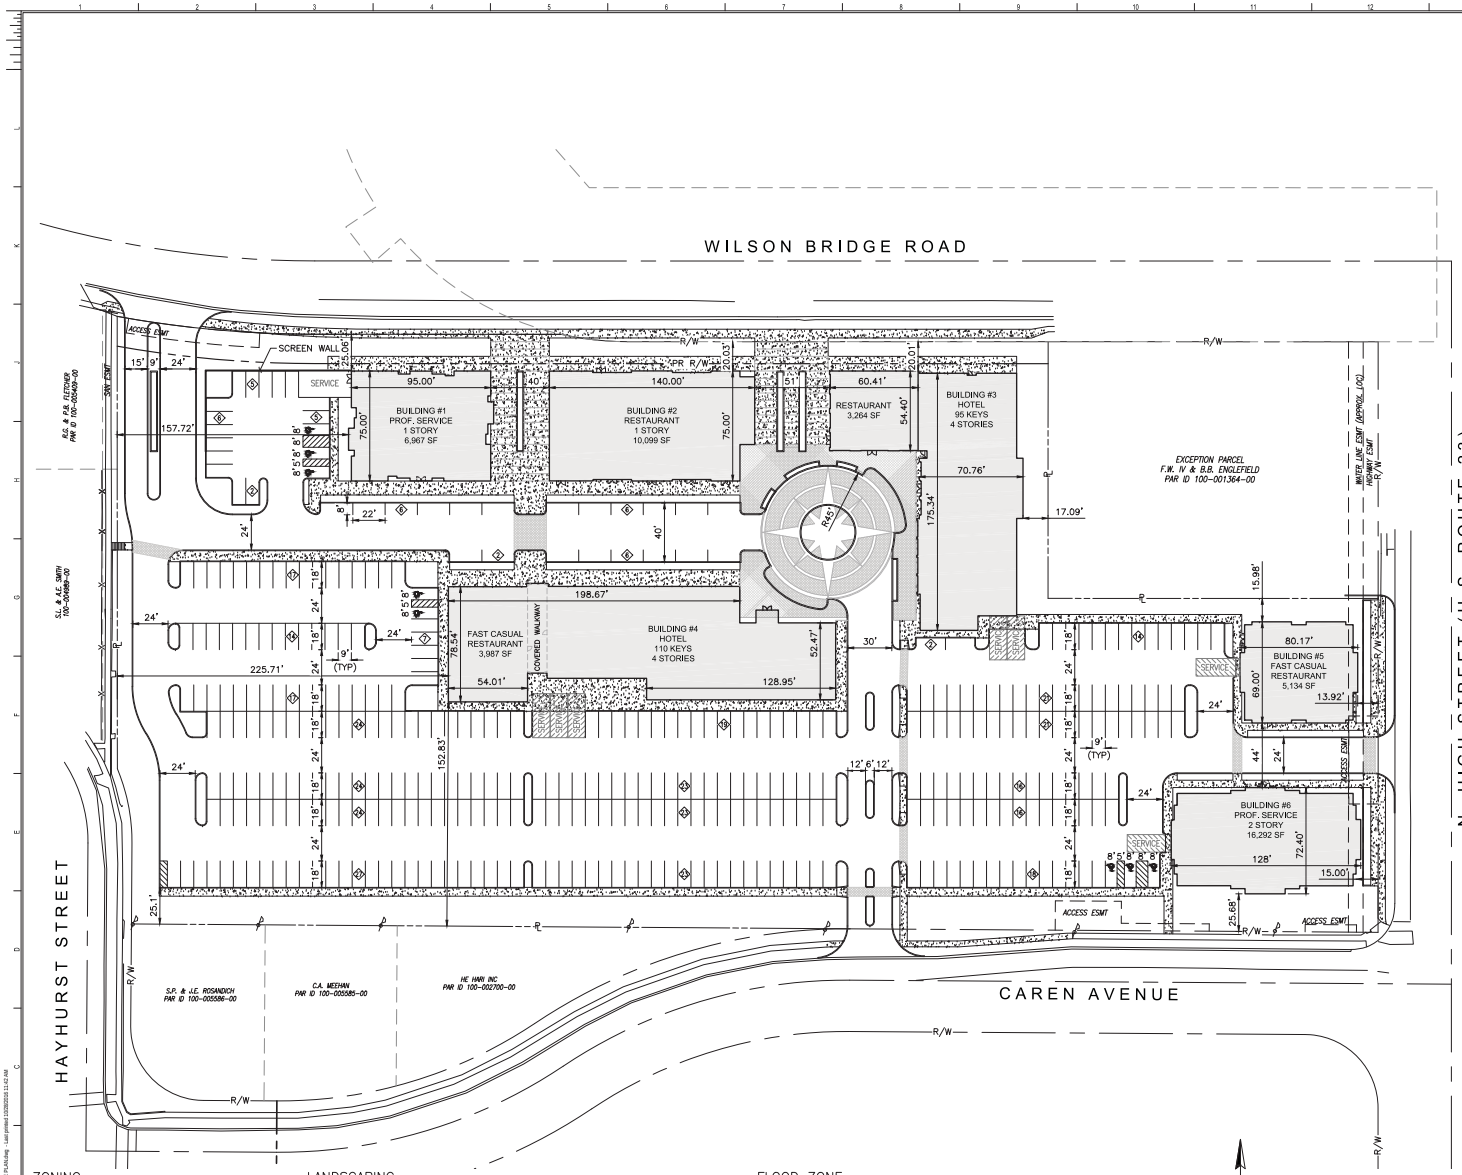

VICINITY MAP
NOT TO SCALE

ZONING

DEVELOPMENT ADDRESS 7007 NORTH HIGH STREET
WORTHINGTON, OHIO 43085
EXISTING PARCEL ID: 100-001218
ZONING: C-4

PROPOSED LOT AREA: 7.015 AC.
SETBACKS: AS SHOWN

OWNER

HE HARI INC
7007 N HIGH STREET
WORTHINGTON, OHIO 43085

GREEN SPACE

PRE/POST = 1.295/1.069 ACRES

LANDSCAPING

PLANTING INTENT PER "LANDSCAPE PLAN", TO COMPLY WITH CHAPTER 1171.02 OF ZONING CODE.

PARKING

PARKING REQUIRED: PROFESSIONAL SERVICES (23,259 SF @ 1:250) = 94
RESTAURANT (22,484 SF @ 1:100) = 225
HOTEL (205 ROOMS @ 1:1) = 205
524 TOTAL SPACES REQUIRED

PARKING PROVIDED: 388 SPACES TOTAL (74%)
INCLUDES 8 ACCESSIBLE SPACES (2 VAN / 6 CAR)

FLOOD ZONE

SUBJECT PROPERTY FOUND ON FLOOD COMMUNITY PANEL NUMBER 39049 C0157K.
FLOOD ZONE X (AREAS DETERMINED TO BE OUTSIDE THE 500-YEAR, EFFECTIVE JUNE 17, 2008).

LIGHTING

PROPOSED LIGHTING TO COMPLY WITH CHAPTER 909 OF ZONING CODE.

LOADING

5,000 SF TO 14,999 SF (BUILDING SPACE) = 12'X30' (TYPE B)
15,000 SF TO 29,999 SF (BUILDING SPACE) = 14'X55' (TYPE A)

0 20 40 80
SCALE: 1 IN = 40 FT

SHEET INDEX

SITE PLAN CIV-001
LANDSCAPE PLAN CIV-002
PHOTOMETRIC PLAN CIV-003
SITE PLAN (COLOR) EX-ARB-1
SITE ELEVATIONS EX-ARB-2
SITE AXON NE EX-ARB-3
SITE AXON SW EX-ARB-4
BLDG #1 PROF. SERVICE, BLDG #2 RESTAURANT EX-ARB-5
WEST OFFICE ELEVATIONS EX-ARB-6
WEST OFFICE AXONS EX-ARB-7
NORTH RESTAURANT ELEVATIONS EX-ARB-8
NORTH RESTAURANT AXONS EX-ARB-9
BLDG #3 EAST HOTEL FLOOR PLANS EX-ARB-10
EAST HOTEL ELEVATIONS EX-ARB-11
EAST HOTEL AXONS EX-ARB-12
BLDG #4 WEST HOTEL FLOOR PLANS EX-ARB-13
WEST HOTEL ELEVATIONS EX-ARB-14
WEST HOTEL AXONS EX-ARB-15
BLDG #5 RESTAURANT, BLDG #6 PROF. SERVICE EX-ARB-16
EAST RESTAURANT ELEVATIONS EX-ARB-17
EAST RESTAURANT AXONS EX-ARB-18
EAST OFFICE ELEVATIONS EX-ARB-19
EAST OFFICE AXONS EX-ARB-20
CAMERA VIEWS ENTRY EX-ARB-21
CAMERA VIEWS PASSAGE EX-ARB-22
CAMERA VIEWS PLAZA EX-ARB-23
CAMERA VIEWS SOUTH AND HAYHURST EX-ARB-24
RENDERINGS EX-ARB-25
RENDERINGS EX-ARB-26
RENDERINGS EX-ARB-27
RENDERINGS EX-ARB-28
RENDERINGS EX-ARB-29
RENDERINGS EX-ARB-30
RENDERINGS EX-ARB-31
RENDERINGS EX-ARB-32
MATERIAL SELECTIONS EX-ARB-33

Mannik Smith GROUP
TECHNICAL SKILL. CONSULTING EXPERTS.
www.MannikSmithGroup.com

COOPER CARRY
THE CENTER FOR CONNECTIVE ARCHITECTURE

ATLANTA NEW YORK WASHINGTON

© 2015 COOPER CARRY

SCOPE DOCUMENTS

The Construction Documents have not been completed therefore this drawing may be incomplete or not coordinated. The documents issued indicate the general scope of the Project. The Contractor is responsible for complete and coordinated pricing and Work, and shall include all items necessary for the proper execution and completion of the Project, whether indicated or not. All components of the Project shall comply with any and all requirements of national, state, and local codes. The Contractor shall inform the Owner and Architect of any omissions, inconsistencies or errors in the information provided. If no notice is given and any omissions, inconsistencies or errors are discovered, the Architect's decisions on items of Work included in the scope shall be binding on the Contractor, when consistent with the general scope and quality of the Project.

ISSUANCES		
No.	Drawing Issue Description	Date
1	PRELIMINARY ARB	10/28/2016

THE VILLAGE AT WORTHINGTON SQUARE

7007 N. HIGH ST
WORTHINGTON, OHIO
♦
The Witness Group

SITE DIMENSION PLAN

Designer (Principal-in-Charge)	20150241 (Project No)
Approver (Project Manager)	09/30/16 (Date)
Checker (Project Architect)	
Author (Staff Architect)	

CIV-001

Drawing No.

NOT ISSUED FOR CONSTRUCTION

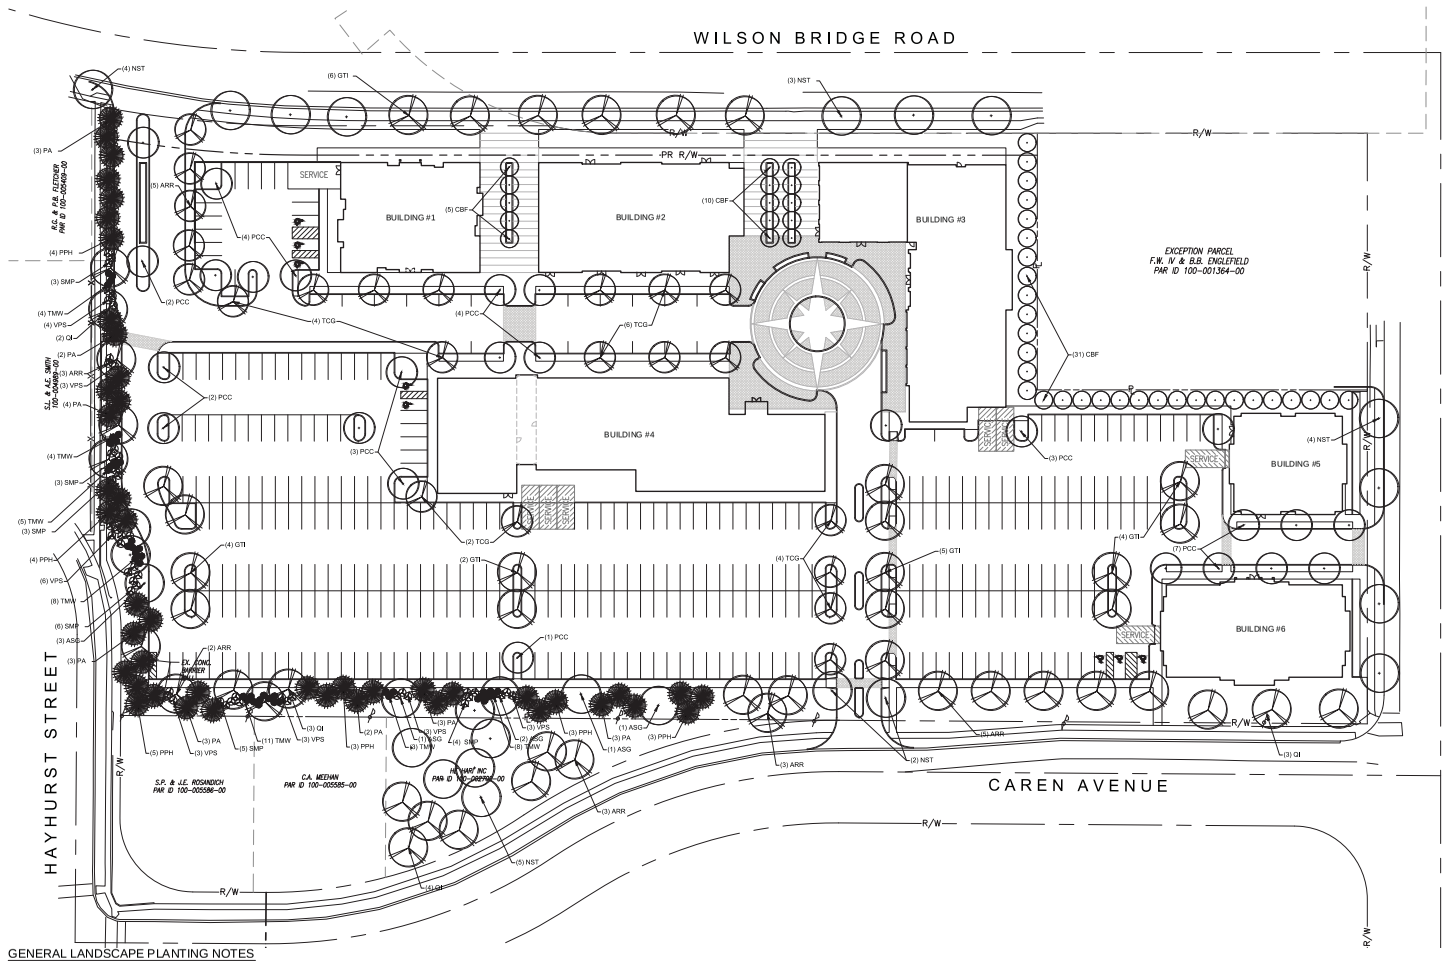

LANDSCAPE PLANT LIST

ABBRV.	QUAN.	SCIENTIFIC NAME	COMMON NAME	SIZE	REMARKS	TYPE
AGC	X	ACER GINNALA 'PULSBINNIAN'	GINNALA MAPLE	2" CALIPER	B&B	DECIDUOUS TREE
VPS	X	VIBURNUM PLICATUM TOM. "SHASTA"	SHASTA DOUBLEFILE VIBURNUM	30" HEIGHT	B&B	DEC. SHRUB
TMW	X	TAXUS MEDIA "WARDII"	WARDS JAPANESE YEW	24" HEIGHT	B&B	EVG. SHRUB
PA	X	PICEA ABIES	NORWAY SPRUCE	6' HEIGHT	B&B	EVG. TREE
PPH	X	PICEA PUNGENS "HOOPSII"	HOOPSI BLUE SPRUCE	6' HEIGHT	B&B	EVG. TREE
AGC	X	AMELANCHER X GRANDIFLORA "CUMULUS"	CUMULUS SERVICEBERRY (TREE FORM)	2" CALIPER	B&B	DECIDUOUS TREE
ARR	X	ACER RUBRUM "RED ROCKET"	RED ROCKET MAPLE	2" CALIPER	B&B	DECIDUOUS TREE
ASG	X	ACER SACCHARUM 'GREEN MOUNTAIN'	GREEN MOUNTAIN SUGAR MAPLE	2" CALIPER	B&B	DECIDUOUS TREE
CBF	X	CARPINUS BETULA "FASTIGIATA"	UPRIGHT EUROPEAN HORNBEAM	2" CALIPER	B&B	DECIDUOUS TREE
GTI	X	GLEDITSIA TRI. INERMIS "IMPERIAL"	IMPERIAL HONEY LOCUST	2" CALIPER	B&B	DECIDUOUS TREE
NST	X	NYSSA SYLVATICA "WILDFIRE"	WILDFIRE TUPELO GUM	2" CALIPER	B&B	DECIDUOUS TREE
PCC	X	PYRUS CALLERYANA "CLEVELAND SELECT"	CLEVELAND SELECT PEAR	2" CALIPER	B&B	DECIDUOUS TREE
QI	X	QUERCUS IMBRICARIA	SHINGLE OAK	2" CALIPER	B&B	DECIDUOUS TREE
TCG	X	TILIA CORDATA 'GREENSPIRE'	GREENSPIRE LINDEN	2" CALIPER	B&B	DECIDUOUS TREE

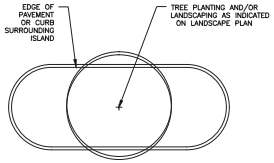

NOTE: MULCH ENTIRE ISLAND AREA WITH 3" OF SHREDDED HARDWOOD BARK PER PLANTING NOTES.

TYPICAL ISLAND MULCHING DETAIL

NO SCALE

GENERAL LANDSCAPE PLANTING NOTES

1. THE CONTRACTOR SHALL PROVIDE A ONE YEAR WARRANTY ON ALL PLANTS AND VEGETATION PROPOSED ON THE LANDSCAPING PLAN. ANY TREES, SHRUBS, GROUND COVER OR OTHER VEGETATION PLANTED AS PART OF THIS PROJECT THAT DO NOT SURVIVE ONE YEAR FROM PLANTING SHALL BE REPLACED AT THE EXPENSE OF THE CONTRACTOR.

2. THE CONTRACTOR SHALL BE RESPONSIBLE FOR CONTACTING AND COORDINATING WITH ALL PERTINENT UTILITY COMPANIES THREE WORKING DAYS IN ADVANCE OF ANY DIGGING. THE CONTRACTOR SHALL ASSUME SOLE RESPONSIBILITY FOR ANY COST INCURRED DUE TO DAMAGE OF ANY UTILITIES.

3. REFER TO THE LANDSCAPE SCHEMATIC PLAN FOR ADDITIONAL NOTES. LANDSCAPE IMPROVEMENTS SHALL CONFORM TO THE LATEST EDITION OF ODOT CONSTRUCTION.

4. ALL PLANTING MATERIALS: SHALL BE PLANTED PER ODOT SPECIFICATIONS. EXISTING TREES TO REMAIN SHALL BE PRUNED TO REMOVE BROKEN, LOW HANGING AND OTHER UNDESIRABLE GROWTH TO ENSURE HEALTHY AND SYMMETRICAL NEW GROWTH.

5. PLANTING BEDS. ONE MONTH BEFORE CULTIVATION AND AFTER DAYTIME TEMPERATURES HAVE WARMED TO 60° CONSISTENTLY, TREAT ALL PLANTING BEDS THAT ARE TO BE DEVELOPED IN AREAS OF EXISTING TURF WITH PRE-EMERGENT AND POST-EMERGENT TYPE HERBICIDES. USE A STATE-LICENSED PESTICIDE APPLICATOR TO APPLY THE HERBICIDE. REPEAT HERBICIDE APPLICATION TWO WEEKS LATER AND UNTIL ALL HERBACEOUS MATERIALS HAVE BEEN KILLED. BEFORE PLANTING. TOP DRESS ALL PLANTING BEDS WITH A MINIMUM OF 6 INCHES OF BACKFILL MIX, THEN CULTIVATE PLANTING AREA TO A DEPTH OF 6 INCHES USING A PLOW, DISC, OR ROTO-TILLER.

6. BACKFILL MIX. FOR ALL PLANTINGS, USE BACKFILL MIX CONSISTING OF THE FOLLOWING:
A. ONE PART EXCAVATED SOIL.
B. ONE PART EPA RATED CLASS IV COMPOST.
C. A SLOW RELEASE COMMERCIAL FERTILIZER (0-20-20 OR EQUAL) ADDED AT A RATE OF 5 POUNDS PER CUBIC YARD TO THE BACKFILL MIX.
D. IF SOIL AREAS ARE OF HIGH PH (GREATER THAN 6.5), APPLY 1.25 POUNDS OF ELEMENTAL SULFUR PER CUBIC YARD OF BACKFILL MIX.
NOTE: CONTRACTOR SHALL SUPPLY A DETAILED SOIL ANALYSIS PRIOR TO ALL PLANT BED PREPARATION. ANALYSIS SHALL INDICATE SOIL PH, TEXTURE, MAJOR NUTRIENTS, SALTS, ETC. SOIL ANALYSIS SHALL BE FROM A REPUTABLE, INDEPENDENT LAB. SOIL AMENDMENTS SHALL BE INCORPORATED INTO BACKFILL/PLANT MIX AS RECOMMENDED BY THE INDEPENDENT LAB.

7. MULCH. SMOOTH AND SHAPE THE BACKFILL MIX TO FORM A SHALLOW BASIN SLIGHTLY LARGER THAN THE PLANTING HOLE. MULCH ALL PLANTING AREAS WITH A LAYER OF FINELY SHREDDED HARDWOOD BARK OF UNIFORM TEXTURE & SIZE. USE SHREDDED HARDWOOD BARK AGED MIN. ONE YEAR. RAKE AND SMOOTH THE ENTIRE AREA OF THE PLANTING BEDS, MULCH TO A DEPTH OF 3 INCHES. AFTER MULCHING AND BEFORE WATERING, ADD A SLOW RELEASE COMMERCIAL FERTILIZER (12-12-12 OR EQUAL), IN GRANULAR FORM, TO THE TOP OF THE MULCH AT A RATE OF 5 POUNDS PER 1000 SQUARE FEET. DO NOT ALLOW FERTILIZER TO CONTACT THE STEMS, BRANCHES, ROOTS OR LEAVES.

8. PERIOD OF ESTABLISHMENT. BEFORE FINAL INSPECTION, PLACE ALL PLANTS AND CARE FOR THEM FOR A PERIOD OF ESTABLISHMENT. THE PERIOD OF ESTABLISHMENT BEGINS IMMEDIATELY UPON COMPLETION OF THE PLANTING OPERATIONS AND CONTINUES UNTIL OCTOBER 1. THE MINIMUM PERIOD OF ESTABLISHMENT IS ONE GROWING SEASON, JUNE 1 THROUGH OCTOBER 1. DURING THE PERIOD OF ESTABLISHMENT, FOLLOW STANDARD HORTICULTURAL PRACTICES TO ENSURE THE VIGOR AND GROWTH OF THE TRANSPLANTED MATERIAL. WATER, REMULCH, RESTAKE, GUY, AND CULTIVATE AS NECESSARY. PERFORM AT LEAST TWO WEEDING AND MOWING PROGRAMS (AROUND TREES, GUY STAKES, SHRUBS, AND BED EDGES) OF SUCH INTENSITY AS TO COMPLETELY RID THE PLANTED AND MULCHED AREAS OF WEEDS AND GRASSES. BEGIN THE FIRST PROGRAM ON OR ABOUT JUNE 15 AND THE SECOND APPROXIMATELY 8 WEEKS LATER. ON OR ABOUT AUGUST 15, THE ENGINEER WILL INSPECT THE PLANTING AND SUPPLY THE CONTRACTOR WITH A LIST OF MISSING AND DEAD PLANTS AND THOSE THAT HAVE DIED BACK BEYOND NORMAL PRUNING LINES. REPLANT AS REQUIRED ACCORDING TO THE SPECIFICATIONS OF THE ORIGINAL MATERIAL. REPLACEMENT PLANTS ARE SUBJECT TO A NEW PERIOD OF ESTABLISHMENT. IMMEDIATELY REPLACE PLANTS PLANTED INITIALLY IN THE FALL THAT HAVE DIED BEFORE THE SPRING PLANTING SEASON. CARE FOR THE REPLACEMENT PLANTS DURING THE NEW ESTABLISHMENT PERIOD.

9. RESTORATION OF DISTURBED AREAS FOR NEW LAWN:
ALL DISTURBED AREAS NOT COVERED BY BUILDING, PAVEMENT OR LANDSCAPE PLANTING BEDS SHALL BE SHALL BE PREPARED FOR GRASS SEED AND SEEDED. LOOSEN RUTS AND WORK THE SOIL AREAS TO A MINIMUM OF 6" DEEP PRIOR TO FINE GRADING AND SEEDING WORK. AREAS TO RECEIVE GRASS SEED SHALL HAVE A MIN. 4" TOPSOIL PLACED, SEEDED AND A STRAW/MULCH BLANKET COVER PLACED OVER THE SEEDED AREAS PER ODOT SPECIFICATIONS. FERTILIZE WITH ONE POUND OF ACTUAL NITROGEN PER 1000 SQUARE FEET WITH A SLOW RELEASE COMMERCIAL STARTER FERTILIZER (LESCO 18-24-12 OR EQUAL).

10. LANDSCAPE TREES, SHRUBS AND PERENNIAL WATERING:
THE CONTRACTOR SHALL BE RESPONSIBLE FOR FURNISHING, DELIVERING, APPLYING, MEASURING AND SCHEDULING A SUFFICIENT AMOUNT OF WATER NECESSARY TO KEEP EACH PLANT IN A HEALTHY GROWING CONDITION THROUGHOUT THE PERIOD OF ESTABLISHMENT. THE CONTRACTOR SHALL APPLY 1" OF WATER PER WEEK TO ALL NEW PLANTS. THE CONTRACTOR SHALL INSTALL & MAINTAIN SUPPLEMENTAL DRIP WATERING TREE BAGS (SUCH AS 20 GALLON TREE GATOR WATER BAG) TO PROVIDE ADEQUATE, SLOW RELEASE OF WATER. WATER BAGS SHALL BE REMOVED AT THE END OF THE SECOND GROWING SEASON.

11. TURF GROUNDCOVER (SODDING, SEEDING AND SEED MULCHING):
ALL SEEDING INSTALLATION SHALL CONFORM TO ODOT SPECIFICATIONS AND NOTE 9 ABOVE. SEED AT 6 LBS/1000 SF WITH THE FOLLOWING SEED MIXTURE:

TITAN TALL-TYPE TURF FESCUE	70%
SR 4100 PERENNIAL RYEGRASS	20%
MERIT KENTUCKY BLUEGRASS	10%

Mannik Smith GROUP
TRADITIONAL SKILL. CONTEMPORARY EXPERTISE.
www.MannikSmithGroup.com

COOPER CARRY
THE CENTER FOR CONNECTIVE ARCHITECTURE

ATLANTA NEW YORK WASHINGTON

© 2015 COOPER CARRY

SCOPE DOCUMENTS

The Construction Documents have not been completed therefore this drawing may be incomplete or not coordinated. The documents issued indicate the general scope of the Project. The Contractor is responsible for complete and coordinated pricing and Work, and shall include all items necessary for the proper execution and completion of the Project, whether indicated or not. All components of the Project shall comply with any and all requirements of national, state, and local codes. The Contractor shall inform the Owner and Architect of any omissions, inconsistencies or errors in the information provided. If no notice is given and any omissions, inconsistencies or errors are discovered, the Architect's decisions on items of Work included in the scope shall be binding on the Contractor, when consistent with the general scope and quality of the Project.

ISSUANCES		
No.	Drawing Issue Description	Date
1	PRELIMINARY ARB	10/28/2016

THE VILLAGE AT WORTHINGTON SQUARE

7007 N. HIGH ST
WORTHINGTON, OHIO
♦
The Witness Group

LANDSCAPE PLAN

Designer (Principal-in-Charge)	20150241 (Project No)
Approver (Project Manager)	09/30/16 (Date)
Checker (Project Architect)	
Author (Staff Architect)	CIV-002

NOT ISSUED FOR CONSTRUCTION

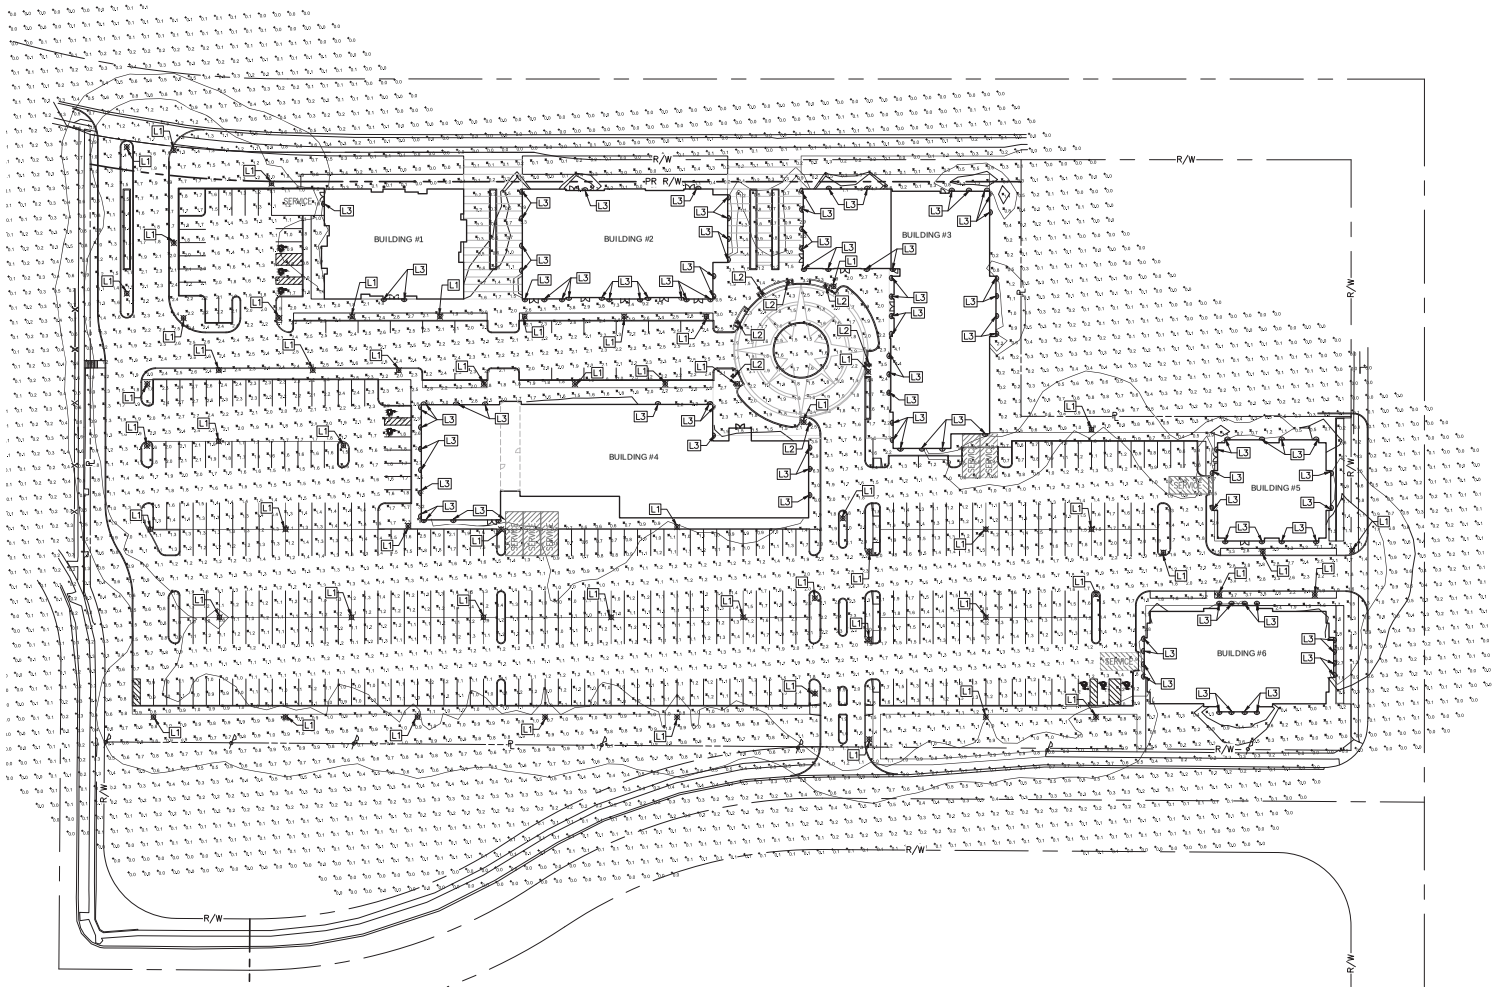

Luminaire Schedule										
Symbol	Label	Quantity	Manufacturer	Catalog Number	Description	Lamp	Number Lamps	Lumens	Wattage	Mounting Height
	L1	59	Holophane	AWDE 100 4K XX MX SN XX	WASHINGTON ACRYLIC LED, 4000K COLOR TEMP, AND SN OPTICS	LED	1	8,367	96	14
	L2	7	Sentry	SAL-W-BOL 30LEDV1-8-0.7A -840-STLA-BK	BOLLARD WITH 4000K LEDS OPERATED AT 700mA, AND TYPE III DISTRIBUTION	LED	1	1,601	22	4
	L3	106	Hinkley Lighting**	TUCKER 196-4WB-LED*	TUCKER 196-4WD-LED WALL LANTERN, 2700K COLOR TEMP	LED	1	900	15	8

**OR APPROVED EQUAL

Statistics							
Description	Symbol	Avg	Max	Min	Max/Min	Avg/Min	Avg/Max
Site	+	1.5 fc	9.2 fc	0.0 fc	N/A	N/A	0.21

0 20 40 80

SCALE: 1 IN = 40 FT

Mannik Smith GROUP

Technical, skill, innovation, service.

www.MannikSmithGroup.com

COOPER CARRY

THE CENTER FOR CONNECTIVE ARCHITECTURE

ATLANTA NEW YORK WASHINGTON

© 2015 COOPER CARRY

SCOPE DOCUMENTS

The Construction Documents have not been completed therefore this drawing may be incomplete or not coordinated. The documents issued indicate the general scope of the Project. The Contractor is responsible for complete and coordinated pricing and Work, and shall include all items necessary for the proper execution and completion of the Project, whether indicated or not. All components of the Project shall comply with any and all requirements of national, state, and local codes. The Contractor shall inform the Owner and Architect of any omissions, inconsistencies or errors in the information provided. If no notice is given and any omissions, inconsistencies or errors are discovered, the Architect's decisions on items of Work included in the scope shall be binding on the Contractor, when consistent with the general scope and quality of the Project.

ISSUANCES		
No.	Drawing Issue Description	Date
1	PRELIMINARY ARB	10/28/2016

THE VILLAGE AT WORTHINGTON SQUARE

7007 N. HIGH ST
WORTHINGTON, OHIO

♦

The Witness Group

PHOTOMETRIC PLAN

Designer (Principal-in-Charge)	20150241 (Project No)
Approver (Project Manager)	09/30/16 (Date)
Checker (Project Architect)	
Author (Staff Architect)	CIV-003 (Drawing No)

NOT ISSUED FOR CONSTRUCTION

1 EX-ARB-1 SITE PLAN
SCALE: 1/32" = 1'-0"

PROJECT NUMBER: 20150241 PROJECT NAME: THE VILLAGE AT WORTHINGTON SQUARE
SHEET NUMBER: EX-ARB-1 - SITE PLAN
P:\2015\2015\0241\d-7 drawings\d-7-1 revit\users\option 3\20150241_2015_option3_jackson01431.rvt
10/27/2016 5:11:22 PM

COOPER CARRY
THE CENTER FOR CONNECTIVE ARCHITECTURE

ATLANTA NEW YORK WASHINGTON

© 2015 COOPER CARRY

SCOPE DOCUMENTS

The Construction Documents have not been completed therefore this drawing may be incomplete or not coordinated. The documents issued indicate the general scope of the Project. The Contractor is responsible for complete and coordinated pricing and Work, and shall include all items necessary for the proper execution and completion of the Project, whether indicated or not. All components of the Project shall comply with any and all requirements of national, state, and local codes. The Contractor shall inform the Owner and Architect of any omissions, inconsistencies or errors in the information provided. If no notice is given and any omissions, inconsistencies or errors are discovered, the Architect's decisions on items of Work included in the scope shall be binding on the Contractor, when consistent with the general scope and quality of the Project.

ISSUANCES

No.	Drawing Issue Description	Date
1	PRELIMINARY ARB	10/28/2016

THE VILLAGE AT
WORTHINGTON SQUARE

7007 N. HIGH ST
WORTHINGTON, OHIO
♦
Owner

SITE PLAN

Designer (Principal-in-Charge)	20150241 (Project No.)
Approver (Project Manager)	10/28/2016 (Date)
Checker (Project Architect)	
Author (Staff Architect)	

EX-ARB-1
Drawing No.

NOT ISSUED FOR CONSTRUCTION

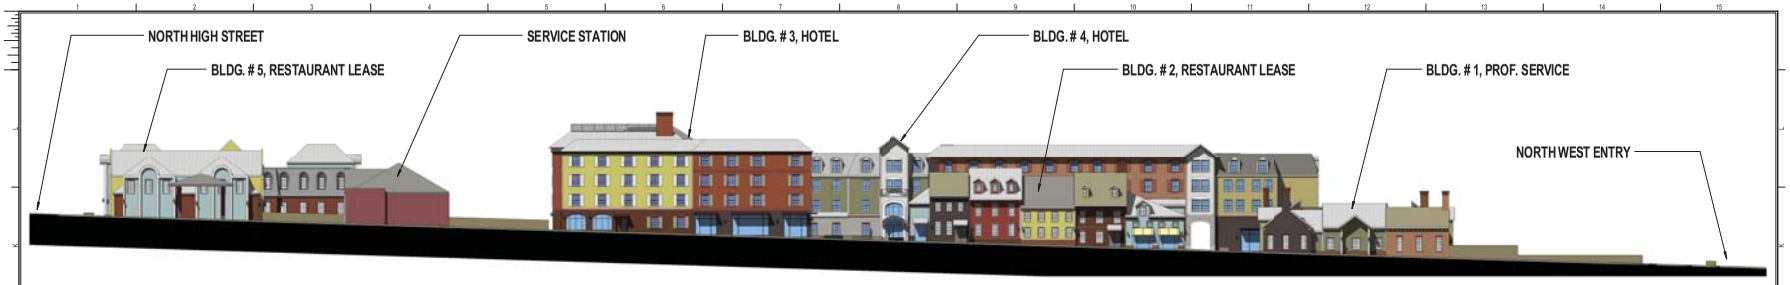

1 EX-ARB-2 SITE ELEVATION NORTH
SCALE: 1" = 30'-0"

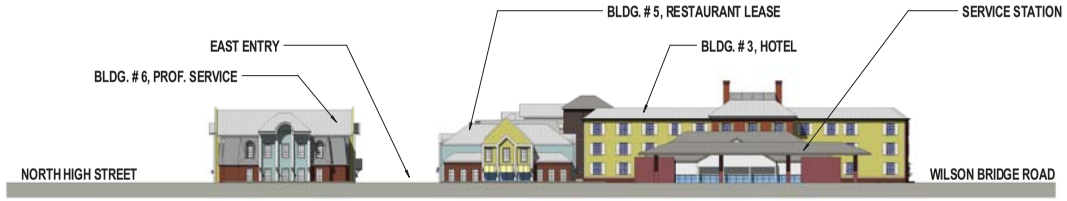

3 EX-ARB-2 SITE ELEVATION EAST
SCALE: 1" = 30'-0"

2 EX-ARB-2 SITE ELEVATION SOUTH
SCALE: 1" = 30'-0"

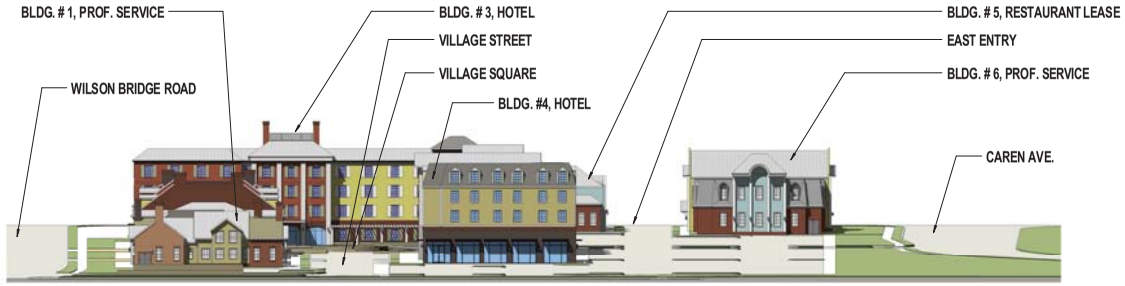

4 EX-ARB-2 SITE ELEVATION WEST
SCALE: 1" = 30'-0"

PROJECT NUMBER: 20150241 PROJECT NAME: THE VILLAGE AT WORTHINGTON SQUARE
SHEET NUMBER: EX-ARB-2 - SITE ELEVATIONS
P:\2015\2015\0241\d-7 revit\users\option 3\20150241_2015_option3_jackson01431.rvt
10/27/2016 5:12:47 PM

COOPER CARRY
THE CENTER FOR CONNECTIVE ARCHITECTURE

ATLANTA NEW YORK WASHINGTON

© 2015 COOPER CARRY

SCOPE DOCUMENTS

The Construction Documents have not been completed therefore this drawing may be incomplete or not coordinated. The documents issued indicate the general scope of the Project. The Contractor is responsible for complete and coordinated pricing and Work, and shall include all items necessary for the proper execution and completion of the Project, whether indicated or not. All components of the Project shall comply with any and all requirements of national, state, and local codes. The Contractor shall inform the Owner and Architect of any omissions, inconsistencies or errors in the information provided. If no notice is given and any omissions, inconsistencies or errors are discovered, the Architect's decisions on items of Work included in the scope shall be binding on the Contractor, when consistent with the general scope and quality of the Project.

ISSUANCES		
No.	Drawing Issue Description	Date
1	PRELIMINARY ARB	10/28/2016

THE VILLAGE AT
WORTHINGTON SQUARE

7007 N. HIGH ST
WORTHINGTON, OHIO
♦
Owner

SITE ELEVATIONS

Designer	20150241
Principal-in-Charge	Project No.
Approver	10/28/2016
Project Manager	Date
Checker	
Project Architect	
Author	
Staff Architect	

EX-ARB-2

Drawing No.

NOT ISSUED FOR CONSTRUCTION

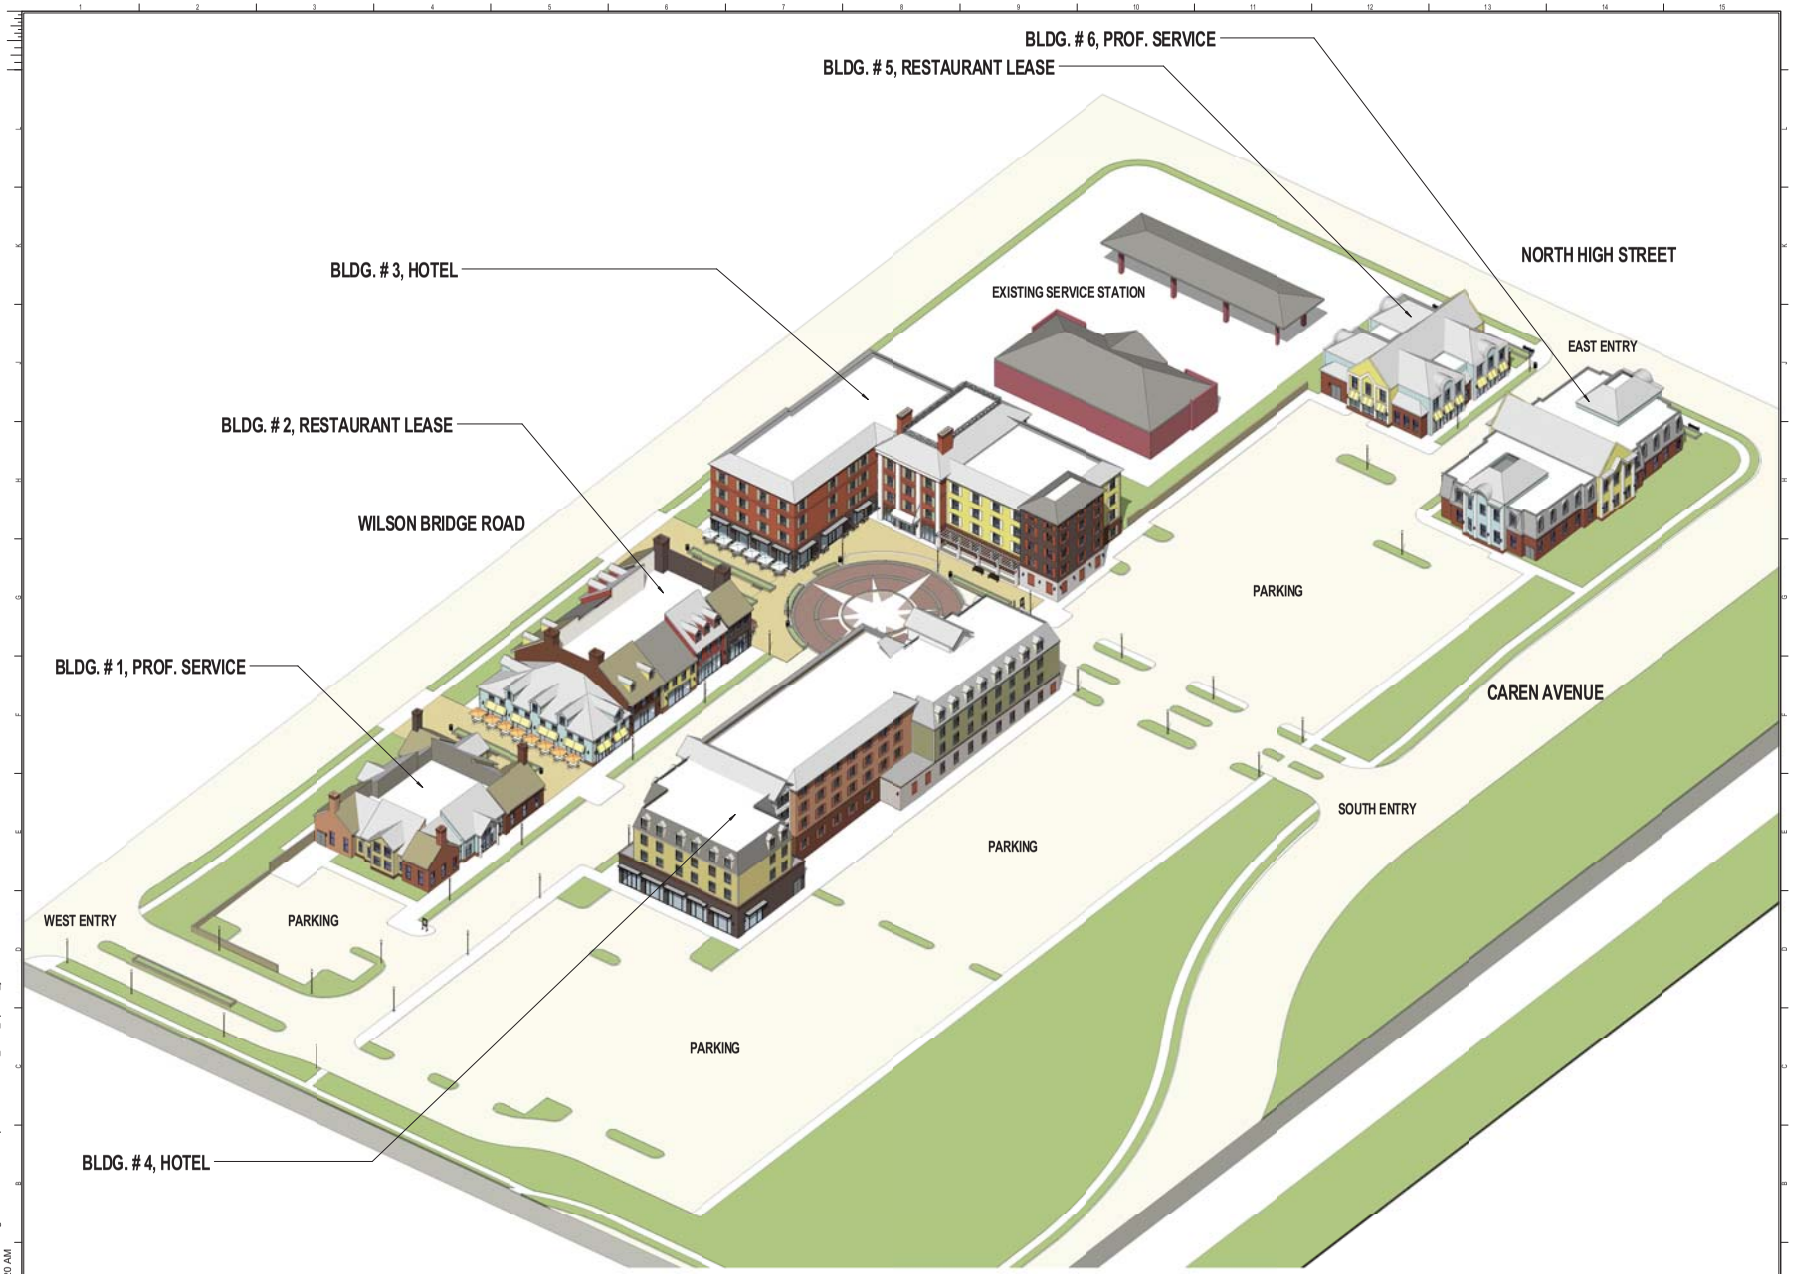

1 EX-ARB-3 (S) AXON (NE)
SCALE:

PROJECT NUMBER: 20150241 PROJECT NAME: THE VILLAGE AT WORTHINGTON SQUARE
SHEET NUMBER: EX-ARB-3 - SITE AXON NE
P:\2015\20150241\d-7 drawings\d-7-1 revit\users\option 3\20150241_2015_option3_jackson01431.rvt
10/28/2016 11:24:20 AM

COOPER CARRY
THE CENTER FOR CONNECTIVE ARCHITECTURE

ATLANTA NEW YORK WASHINGTON

© 2015 COOPER CARRY

SCOPE DOCUMENTS

The Construction Documents have not been completed therefore this drawing may be incomplete or not coordinated. The documents issued indicate the general scope of the Project. The Contractor is responsible for complete and coordinated pricing and Work, and shall include all items necessary for the proper execution and completion of the Project, whether indicated or not. All components of the Project shall comply with any and all requirements of national, state, and local codes. The Contractor shall inform the Owner and Architect of any omissions, inconsistencies or errors in the information provided. If no notice is given and any omissions, inconsistencies or errors are discovered, the Architect's decisions on items of Work include in the scope shall be binding on the Contractor, when consistent with the general scope and quality of the Project.

ISSUANCES		
No.	Drawing Issue Description	Date
1	PRELIMINARY ARB	10/28/2016

THE VILLAGE AT
WORTHINGTON SQUARE

7007 N. HIGH ST
WORTHINGTON, OHIO
♦
Owner

SITE AXON NE

Designer	20150241
Principal-in-Charge	Project No.
Approver	10/28/2016
Project Manager	Date
Checker	
Project Architect	
Author	
Staff Architect	

EX-ARB-3

Drawing No.

NOT ISSUED FOR CONSTRUCTION

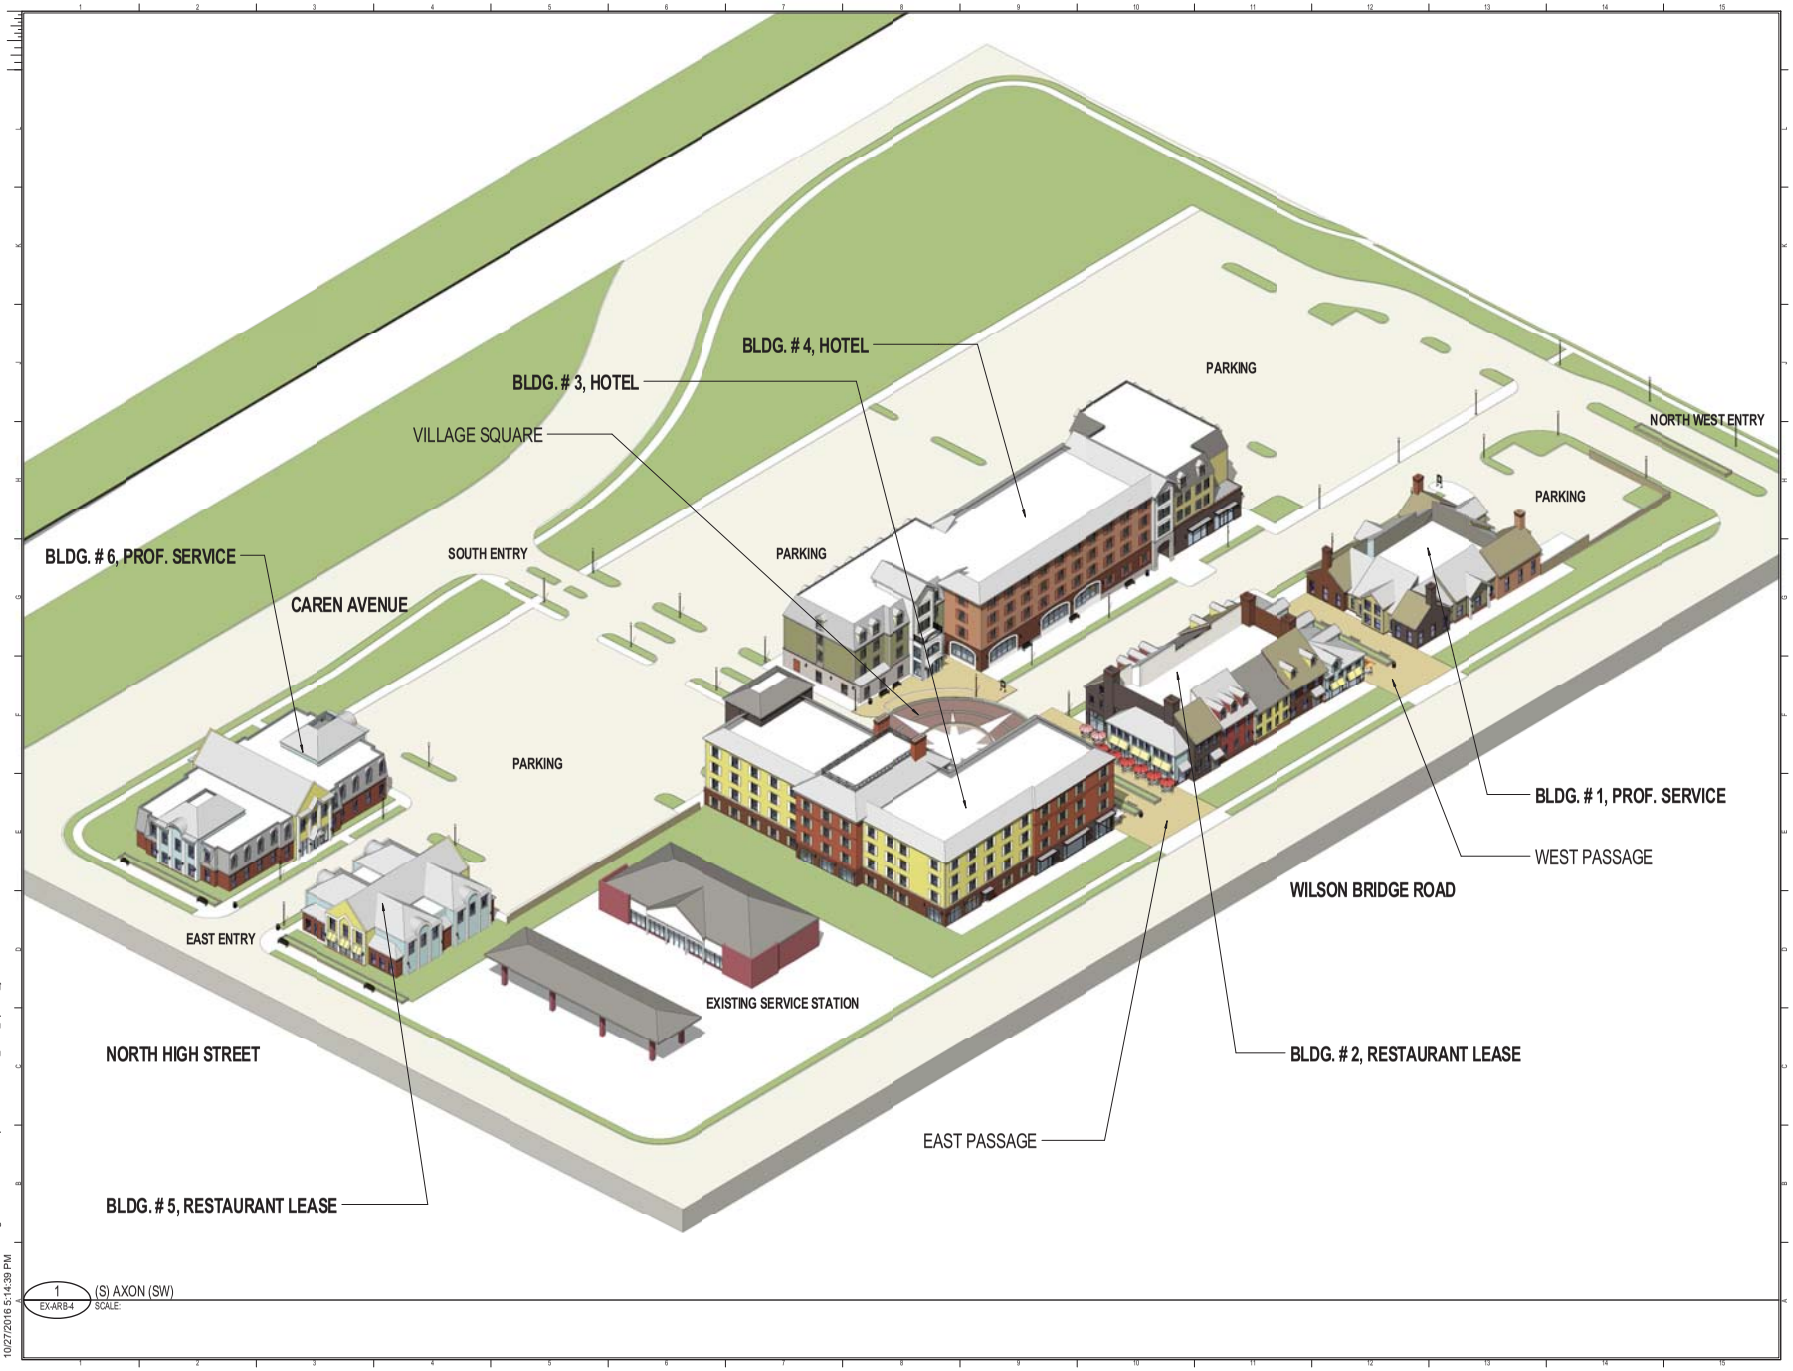

1 (S) AXON (SW)
EX-ARB-4 SCALE:

PROJECT NUMBER: 20150241 PROJECT NAME: THE VILLAGE AT WORTHINGTON SQUARE
SHEET NUMBER: EX-ARB-4 - SITE AXON SW
P:\2015\2015\0241\d-7 drawings\d-7-1 revit\users\option 3\20150241_2015_option3_jackson01431.rvt
10/27/2016 5:14:39 PM

COOPER CARRY
THE CENTER FOR CONNECTIVE ARCHITECTURE

ATLANTA NEW YORK WASHINGTON

© 2015 COOPER CARRY

SCOPE DOCUMENTS

The Construction Documents have not been completed therefore this drawing may be incomplete or not coordinated. The documents issued indicate the general scope of the Project. The Contractor is responsible for complete and coordinated pricing and Work, and shall include all items necessary for the proper execution and completion of the Project, whether indicated or not. All components of the Project shall comply with any and all requirements of national, state, and local codes. The Contractor shall inform the Owner and Architect of any omissions, inconsistencies or errors in the information provided. If no notice is given and any omissions, inconsistencies or errors are discovered, the Architect's decisions on items of Work included in the scope shall be binding on the Contractor, when consistent with the general scope and quality of the Project.

ISSUANCES

No.	Drawing Issue Description	Date
1	PRELIMINARY ARB	10/28/2016

THE VILLAGE AT
WORTHINGTON SQUARE

7007 N. HIGH ST
WORTHINGTON, OHIO
♦
Owner

SITE AXON SW

Designer	20150241
Principal-in-Charge	Project No.
Approver	10/28/2016
Project Manager	Date
Checker	
Project Architect	
Author	
Staff Architect	

EX-ARB-4

Drawing No.

NOT ISSUED FOR CONSTRUCTION

1 EX-ARB-5 (1,2) LEVEL 1 FLOOR PLAN
SCALE: 1/16" = 1'-0"

PROJECT NUMBER: 20150241 PROJECT NAME: THE VILLAGE AT WORTHINGTON SQUARE
SHEET NUMBER: EX-ARB-5 - BLDG #1 PROF.SERVICE, BLDG #2 RESTAURANT
P:\20150\20150241\d-7 revit\users\option 3\20150241_2015_option3_jackson01431.rvt
10/27/2016 5:14:49 PM

COOPER CARRY
THE CENTER FOR CONNECTIVE ARCHITECTURE

ATLANTA NEW YORK WASHINGTON

© 2015 COOPER CARRY

SCOPE DOCUMENTS

The Construction Documents have not been completed therefore this drawing may be incomplete or not coordinated. The documents issued indicate the general scope of the Project. The Contractor is responsible for complete and coordinated pricing and Work, and shall include all items necessary for the proper execution and completion of the Project, whether indicated or not. All components of the Project shall comply with any and all requirements of national, state, and local codes. The Contractor shall inform the Owner and Architect of any omissions, inconsistencies or errors in the information provided. If no notice is given and any omissions, inconsistencies or errors are discovered, the Architect's decisions on items of Work included in the scope shall be binding on the Contractor, when consistent with the general scope and quality of the Project.

ISSUANCES

No.	Drawing Issue Description	Date
1	PRELIMINARY ARB	10/28/2016

THE VILLAGE AT WORTHINGTON SQUARE

7007 N. HIGH ST
WORTHINGTON, OHIO

Owner

BLDG #1 PROF.SERVICE, BLDG #2 RESTAURANT

Designer	20150241
Principal-in-Charge	Project No.
Approver	10/28/2016
Project Manager	Date
Checker	
Project Architect	
Author	
Staff Architect	

EX-ARB-5

Drawing No.

NOT ISSUED FOR CONSTRUCTION

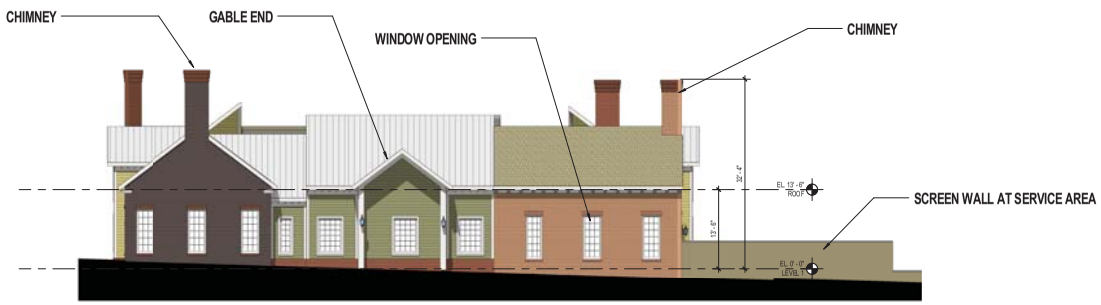

1 EX-ARB-6 (1) ELEVATION NORTH
SCALE: 1" = 10'-0"

2 EX-ARB-6 (1) ELEVATION EAST
SCALE: 1" = 10'-0"

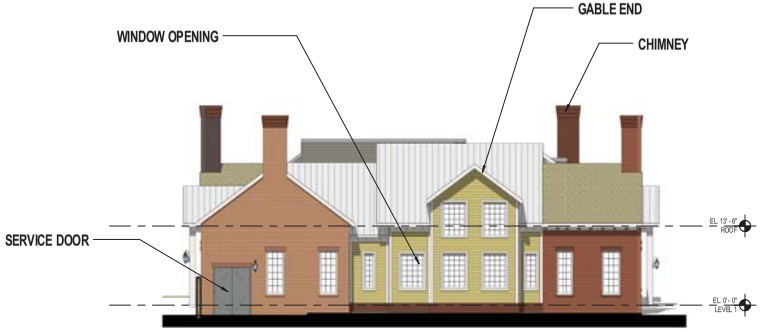

4 EX-ARB-6 (1) ELEVATION WEST
SCALE: 1" = 10'-0"

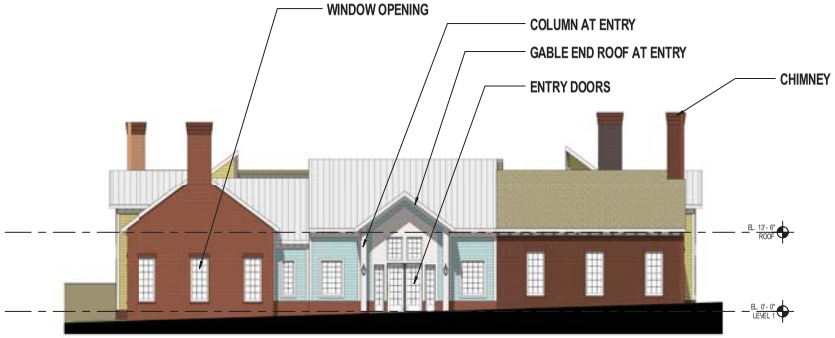

3 EX-ARB-6 (1) ELEVATION SOUTH
SCALE: 1" = 10'-0"

ELEVATION DIMENSIONS ARE APPROXIMATE

ELEVATION DIAGRAMS, COLORS MAY NOT REFELECT ACTUAL MATERIAL SELECTIONS

COOPER CARRY
THE CENTER FOR CONNECTIVE ARCHITECTURE

ATLANTA NEW YORK WASHINGTON

© 2015 COOPER CARRY

SCOPE DOCUMENTS

The Construction Documents have not been completed therefore this drawing may be incomplete or not coordinated. The documents issued indicate the general scope of the Project. The Contractor is responsible for complete and coordinated pricing and Work, and shall include all items necessary for the proper execution and completion of the Project, whether indicated or not. All components of the Project shall comply with any and all requirements of national, state, and local codes. The Contractor shall inform the Owner and Architect of any omissions, inconsistencies or errors in the information provided. If no notice is given and any omissions, inconsistencies or errors are discovered, the Architect's decisions on items of Work included in the scope shall be binding on the Contractor, when consistent with the general scope and quality of the Project.

ISSUANCES		
No.	Drawing Issue Description	Date
1	PRELIMINARY ARB	10/28/2016

THE VILLAGE AT WORTHINGTON SQUARE

7007 N. HIGH ST
WORTHINGTON, OHIO

Owner

WEST OFFICE ELEVATIONS

Designer (Principal-in-Charge)	20150241 (Project No.)
Approver (Project Manager)	10/28/2016 (Date)
Checker (Project Architect)	
Author (Staff Architect)	

EX-ARB-6
Drawing No.

NOT ISSUED FOR CONSTRUCTION

PROJECT NUMBER: 20150241 PROJECT NAME: THE VILLAGE AT WORTHINGTON SQUARE
SHEET NUMBER: EX-ARB-6 - WEST OFFICE ELEVATIONS
P:\20150\20150241\d-7 drawings\d-7-1 revit\users\option 3\20150241_2015_option3_jackson01431.rvt
10/27/2016 5:15:02 PM

1 EX-ARB-7 (1) AXON (NE)
SCALE:

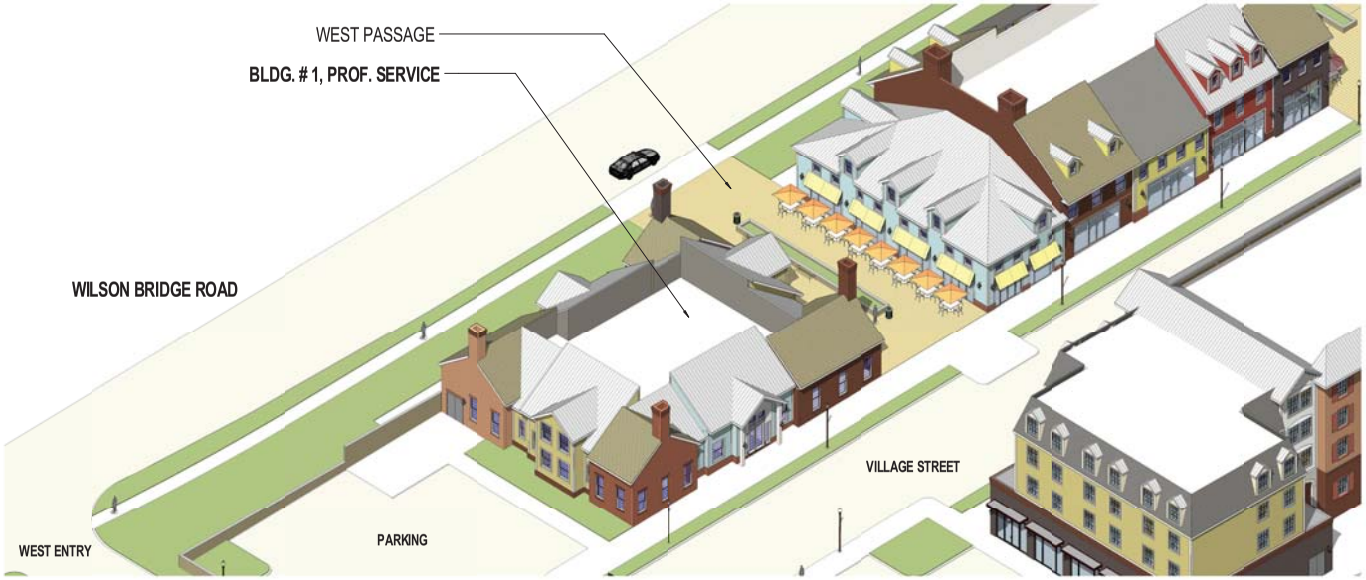

2 EX-ARB-7 (1) AXON (SW)
SCALE:

PROJECT NUMBER: 20150241 PROJECT NAME: THE VILLAGE AT WORTHINGTON SQUARE
SHEET NUMBER: EX-ARB-7 - WEST OFFICE AXONS
P:\2015\20150241\d-7 drawings\d-7-1 revit\users\option 3\20150241_2015_option3_jackson01431.rvt
10/27/2016 5:15:48 PM

COOPER CARRY
THE CENTER FOR CONNECTIVE ARCHITECTURE

ATLANTA NEW YORK WASHINGTON

© 2015 COOPER CARRY

SCOPE DOCUMENTS

The Construction Documents have not been completed therefore this drawing may be incomplete or not coordinated. The documents issued indicate the general scope of the Project. The Contractor is responsible for complete and coordinated pricing and Work, and shall include all items necessary for the proper execution and completion of the Project, whether indicated or not. All components of the Project shall comply with any and all requirements of national, state, and local codes. The Contractor shall inform the Owner and Architect of any omissions, inconsistencies or errors in the information provided. If no notice is given and any omissions, inconsistencies or errors are discovered, the Architect's decisions on items of Work included in the scope shall be binding on the Contractor, when consistent with the general scope and quality of the Project.

ISSUANCES		
No.	Drawing Issue Description	Date
1	PRELIMINARY ARB	10/28/2016

THE VILLAGE AT
WORTHINGTON SQUARE

7007 N. HIGH ST
WORTHINGTON, OHIO
♦
Owner

WEST OFFICE AXONS

Designer	20150241
Principal-in-Charge	Project No.
Approver	10/28/2016
Project Manager	Date
Checker	
Project Architect	
Author	
Staff Architect	

EX-ARB-7

Drawing No.

NOT ISSUED FOR CONSTRUCTION

1 EX-ARB-8 (2) ELEVATION NORTH
SCALE: 1" = 10'-0"

2 EX-ARB-8 (2) ELEVATION EAST
SCALE: 1" = 10'-0"

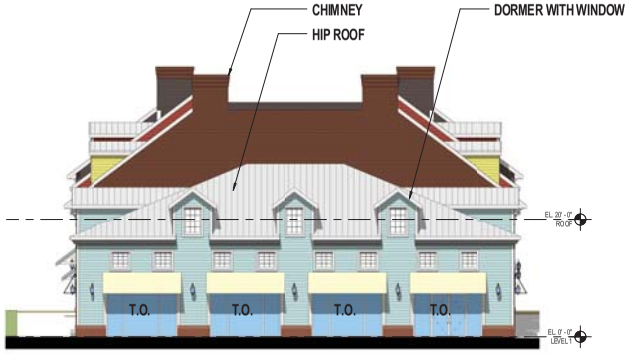

4 EX-ARB-8 (2) ELEVATION WEST
SCALE: 1" = 10'-0"

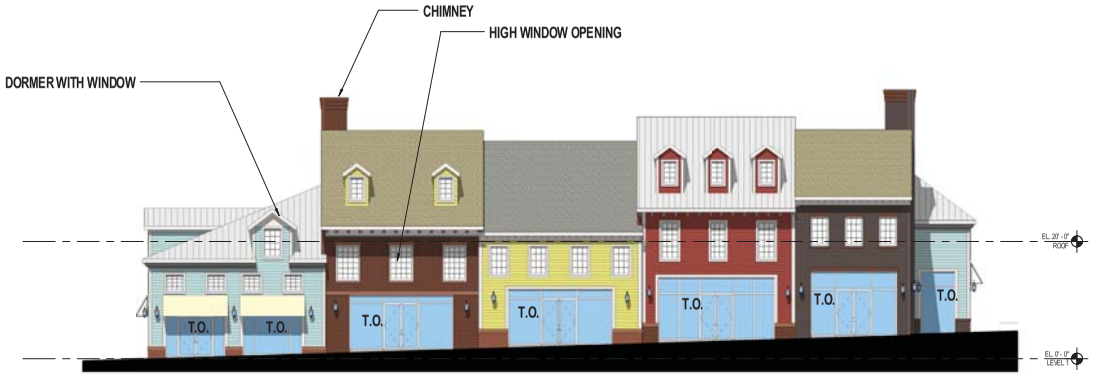

3 EX-ARB-8 (2) ELEVATION SOUTH
SCALE: 1" = 10'-0"

ELEVATION DIMENSIONS ARE APPROXIMATE

ELEVATION DIAGRAMS, COLORS MAY NOT REFELECT ACTUAL MATERIAL SELECTIONS

COOPER CARRY
THE CENTER FOR CONNECTIVE ARCHITECTURE

ATLANTA NEW YORK WASHINGTON

© 2015 COOPER CARRY

SCOPE DOCUMENTS

The Construction Documents have not been completed therefore this drawing may be incomplete or not coordinated. The documents issued indicate the general scope of the Project. The Contractor is responsible for complete and coordinated pricing and Work, and shall include all items necessary for the proper execution and completion of the Project, whether indicated or not. All components of the Project shall comply with any and all requirements of national, state, and local codes. The Contractor shall inform the Owner and Architect of any omissions, inconsistencies or errors in the information provided. If no notice is given and any omissions, inconsistencies or errors are discovered, the Architect's decisions on items of Work included in the scope shall be binding on the Contractor, when consistent with the general scope and quality of the Project.

ISSUANCES		
No.	Drawing Issue Description	Date
1	PRELIMINARY ARB	10/28/2016

THE VILLAGE AT WORTHINGTON SQUARE

7007 N. HIGH ST
WORTHINGTON, OHIO
♦
Owner

NORTH RESTAURANT ELEVATIONS

Designer	20150241
Principal-in-Charge	Project No.
Approver	10/28/2016
Project Manager	Date
Checker	
Project Architect	
Author	
Staff Architect	

EX-ARB-8

Drawing No.

NOT ISSUED FOR CONSTRUCTION

PROJECT NUMBER: 20150241 PROJECT NAME: THE VILLAGE AT WORTHINGTON SQUARE
SHEET NUMBER: EX-ARB-8 - NORTH RESTAURANT ELEVATIONS
P:\2015\2015\0241\d-7 revit\users\option 3\20150241_2015_option3_jackson01431.rvt
10/27/2016 5:16:09 PM

1 EX-ARB-9 (2) AXON (NE)
SCALE:

2 EX-ARB-9 (2) AXON (SW)
SCALE:

PROJECT NUMBER: 20150241 PROJECT NAME: THE VILLAGE AT WORTHINGTON SQUARE
SHEET NUMBER: EX-ARB-9 - NORTH RESTAURANT AXONS
P:\2015\2015\0241\d-7 revit\users\option 3\20150241_2015_option3_jackson01431.rvt
10/27/2016 5:17:36 PM

COOPER CARRY
THE CENTER FOR CONNECTIVE ARCHITECTURE

ATLANTA NEW YORK WASHINGTON

© 2015 COOPER CARRY

SCOPE DOCUMENTS

The Construction Documents have not been completed therefore this drawing may be incomplete or not coordinated. The documents issued indicate the general scope of the Project. The Contractor is responsible for complete and coordinated pricing and Work, and shall include all items necessary for the proper execution and completion of the Project, whether indicated or not. All components of the Project shall comply with any and all requirements of national, state, and local codes. The Contractor shall inform the Owner and Architect of any omissions, inconsistencies or errors in the information provided. If no notice is given and any omissions, inconsistencies or errors are discovered, the Architect's decisions on items of Work included in the scope shall be binding on the Contractor, when consistent with the general scope and quality of the Project.

ISSUANCES		
No.	Drawing Issue Description	Date
1	PRELIMINARY ARB	10/28/2016

THE VILLAGE AT
WORTHINGTON SQUARE

7007 N. HIGH ST
WORTHINGTON, OHIO
♦
Owner

NORTH RESTAURANT AXONS

Designer	20150241
Principal-in-Charge	Project No.
Approver	10/28/2016
Project Manager	Date
Checker	
Project Architect	
Author	
Staff Architect	

EX-ARB-9

Drawing No.

NOT ISSUED FOR CONSTRUCTION

1 EX-ARB-10 (3) LEVEL 1 FLOOR PLAN
SCALE: 1/16" = 1'-0"

2 EX-ARB-10 (3) LEVEL 2 FLOOR PLAN
SCALE: 1/16" = 1'-0"

COOPER CARRY
THE CENTER FOR CONNECTIVE ARCHITECTURE

ATLANTA NEW YORK WASHINGTON

© 2015 COOPER CARRY

SCOPE DOCUMENTS

The Construction Documents have not been completed therefore this drawing may be incomplete or not coordinated. The documents issued indicate the general scope of the Project. The Contractor is responsible for complete and coordinated pricing and Work, and shall include all items necessary for the proper execution and completion of the Project, whether indicated or not. All components of the Project shall comply with any and all requirements of national, state, and local codes. The Contractor shall inform the Owner and Architect of any omissions, inconsistencies or errors in the information provided. If no notice is given and any omissions, inconsistencies or errors are discovered, the Architect's decisions on items of Work included in the scope shall be binding on the Contractor, when consistent with the general scope and quality of the Project.

ISSUANCES		
No.	Drawing Issue Description	Date
1	PRELIMINARY ARB	10/28/2016

THE VILLAGE AT WORTHINGTON SQUARE

7007 N. HIGH ST
WORTHINGTON, OHIO

Owner

BLDG #3 EAST HOTEL FLOOR PLANS

Designer	20150241
Principal-in-Charge	Project No.
Approver	10/18/2016
Project Manager	Date
Checker	
Project Architect	
Author	
Staff Architect	

EX-ARB-10

Drawing No.

NOT ISSUED FOR CONSTRUCTION

PROJECT NUMBER: 20150241 PROJECT NAME: THE VILLAGE AT WORTHINGTON SQUARE
SHEET NUMBER: EX-ARB-10 - BLDG #3 EAST HOTEL FLOOR PLANS
P:\2015\20150241\d-7 revit\users\option 3\20150241_2015_option3_jackson01431.rvt
10/27/2016 5:17:48 PM

1 EX-ARB-11 (3) ELEVATION NORTH
SCALE: 1" = 10'-0"

3 EX-ARB-11 (3) ELEVATION SOUTH
SCALE: 1" = 10'-0"

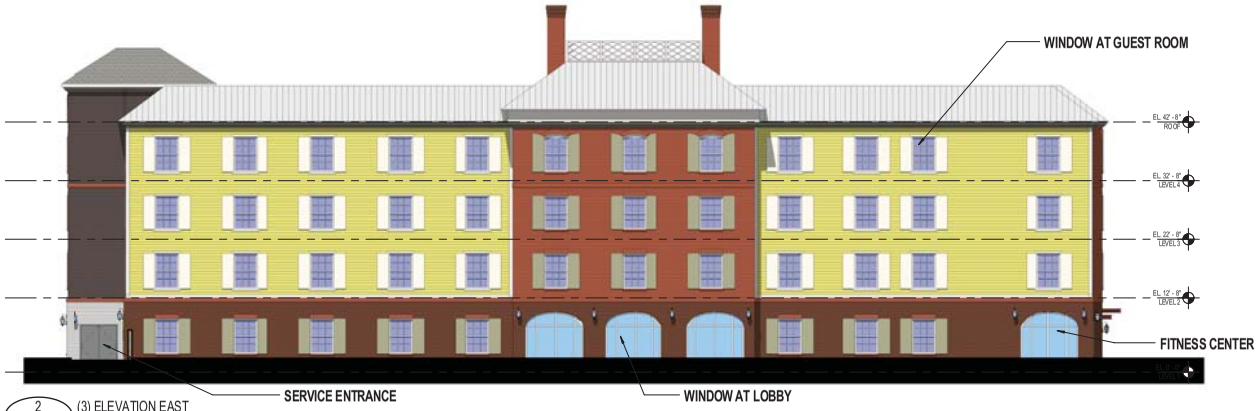

2 EX-ARB-11 (3) ELEVATION EAST
SCALE: 1" = 10'-0"

4 EX-ARB-11 (3) ELEVATION WEST
SCALE: 1" = 10'-0"

ELEVATION DIMENSIONS ARE APPROXIMATE

ELEVATION DIAGRAMS, COLORS MAY NOT REFELECT ACTUAL MATERIAL SELECTIONS

COOPER CARRY
THE CENTER FOR CONNECTIVE ARCHITECTURE

ATLANTA NEW YORK WASHINGTON

© 2015 COOPER CARRY

SCOPE DOCUMENTS

The Construction Documents have not been completed therefore this drawing may be incomplete or not coordinated. The documents issued indicate the general scope of the Project. The Contractor is responsible for complete and coordinated pricing and Work, and shall include all items necessary for the proper execution and completion of the Project, whether indicated or not. All components of the Project shall comply with any and all requirements of national, state, and local codes. The Contractor shall inform the Owner and Architect of any omissions, inconsistencies or errors in the information provided. If no notice is given and any omissions, inconsistencies or errors are discovered, the Architect's decisions on items of Work included in the scope shall be binding on the Contractor, when consistent with the general scope and quality of the Project.

ISSUANCES

No.	Drawing Issue Description	Date
1	PRELIMINARY ARB	10/28/2016

THE VILLAGE AT WORTHINGTON SQUARE

7007 N. HIGH ST
WORTHINGTON, OHIO

Owner

EAST HOTEL ELEVATIONS

Designer	20150241
Principal-in-Charge	Project No.
Approver	10/28/2016
Project Manager	Date
Checker	
Project Architect	
Author	
Staff Architect	

EX-ARB-11

Drawing No.

NOT ISSUED FOR CONSTRUCTION

PROJECT NUMBER: 20150241 PROJECT NAME: THE VILLAGE AT WORTHINGTON SQUARE
SHEET NUMBER: EX-ARB-11 EAST HOTEL ELEVATIONS
P:\2015\2015\0241\d-7 revit\users\option 3\20150241_2015_option3_jackson01431.rvt
10/27/2016 5:18:40 PM

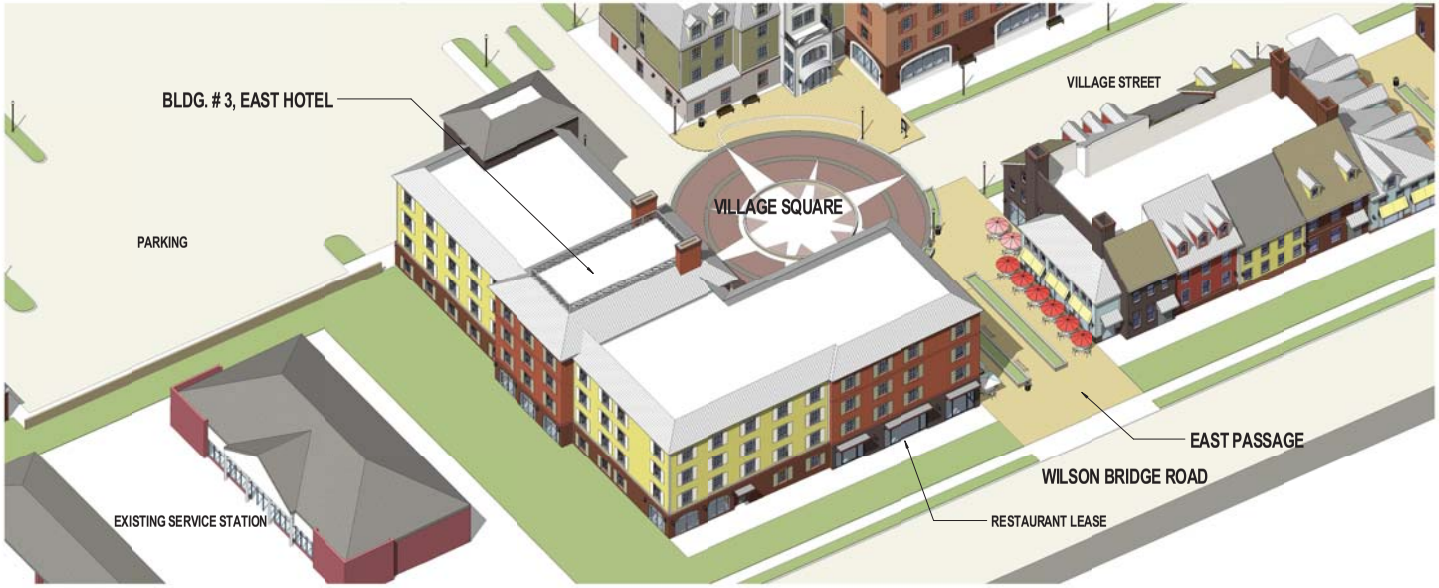

1 EX-ARB-12 (3) AXON (NE)
SCALE:

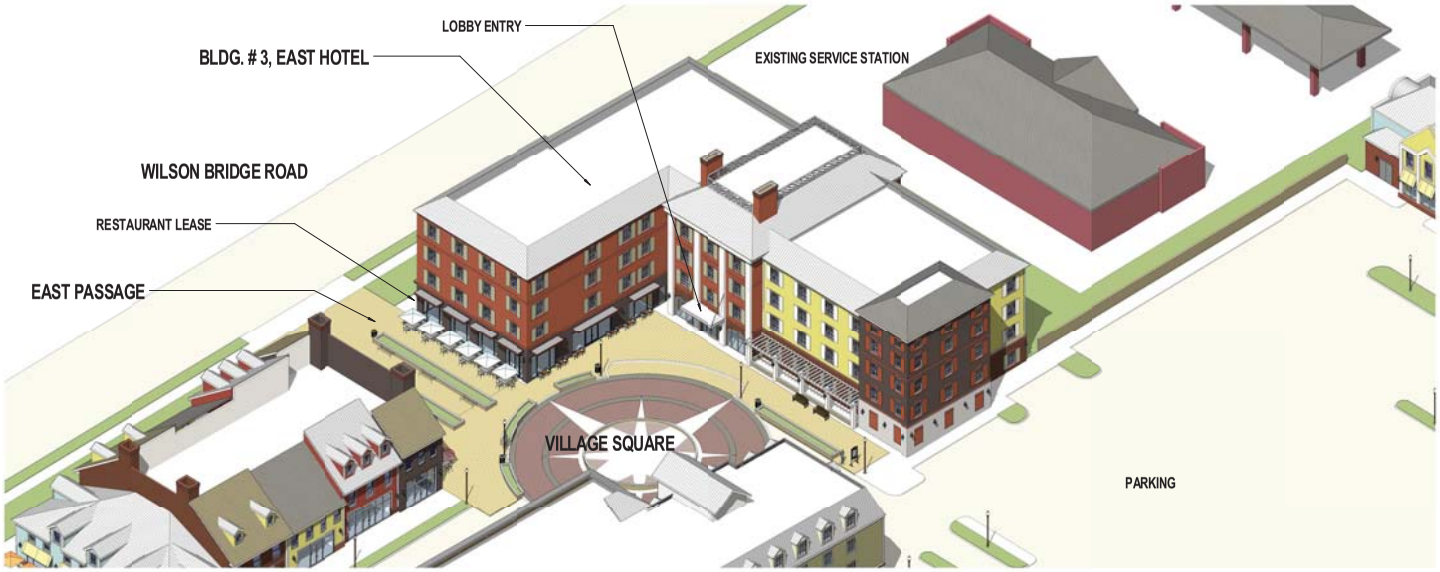

2 EX-ARB-12 (3) AXON (SW)
SCALE:

PROJECT NUMBER: 20150241 PROJECT NAME: THE VILLAGE AT WORTHINGTON SQUARE
SHEET NUMBER: EX-ARB-12 - EAST HOTEL AXONS
P:\2015\20150241\d-7 revit\users\option 3\20150241_2015_option3_jackson01431.rvt
10/27/2016 5:20:02 PM

COOPER CARRY
THE CENTER FOR CONNECTIVE ARCHITECTURE

ATLANTA NEW YORK WASHINGTON

© 2015 COOPER CARRY

SCOPE DOCUMENTS

The Construction Documents have not been completed therefore this drawing may be incomplete or not coordinated. The documents issued indicate the general scope of the Project. The Contractor is responsible for complete and coordinated pricing and Work, and shall include all items necessary for the proper execution and completion of the Project, whether indicated or not. All components of the Project shall comply with any and all requirements of national, state, and local codes. The Contractor shall inform the Owner and Architect of any omissions, inconsistencies or errors in the information provided. If no notice is given and any omissions, inconsistencies or errors are discovered, the Architect's decisions on items of Work included in the scope shall be binding on the Contractor, when consistent with the general scope and quality of the Project.

ISSUANCES		
No.	Drawing Issue Description	Date
1	PRELIMINARY ARB	10/28/2016

THE VILLAGE AT
WORTHINGTON SQUARE

7007 N. HIGH ST
WORTHINGTON, OHIO
♦
Owner

EAST HOTEL AXONS

Designer	20150241
Principal-in-Charge	Project No.
Approver	10/28/2016
Project Manager	Date
Checker	
Project Architect	
Author	
Staff Architect	

EX-ARB-12

Drawing No.

NOT ISSUED FOR CONSTRUCTION

1 EX-ARB-13 (4) LEVEL 1 FLOOR PLAN
SCALE: 1/16" = 1'-0"

2 EX-ARB-13 (4) LEVEL 2 FLOOR PLAN
SCALE: 1/16" = 1'-0"

COOPER CARRY
THE CENTER FOR CONNECTIVE ARCHITECTURE

ATLANTA NEW YORK WASHINGTON

© 2015 COOPER CARRY

SCOPE DOCUMENTS

The Construction Documents have not been completed therefore this drawing may be incomplete or not coordinated. The documents issued indicate the general scope of the Project. The Contractor is responsible for complete and coordinated pricing and Work, and shall include all items necessary for the proper execution and completion of the Project, whether indicated or not. All components of the Project shall comply with any and all requirements of national, state, and local codes. The Contractor shall inform the Owner and Architect of any omissions, inconsistencies or errors in the information provided. If no notice is given and any omissions, inconsistencies or errors are discovered, the Architect's decisions on items of Work included in the scope shall be binding on the Contractor, when consistent with the general scope and quality of the Project.

ISSUANCES

No.	Drawing Issue Description	Date
1	PRELIMINARY ARB	10/28/2016

THE VILLAGE AT WORTHINGTON SQUARE

7007 N. HIGH ST
WORTHINGTON, OHIO
♦
Owner

BLDG #4 WEST HOTEL FLOOR PLANS

Designer (Principal-in-Charge)	20150241 (Project No.)
Approver (Project Manager)	10/18/2016 (Date)
Checker (Project Architect)	
Author (Staff Architect)	

Drawing No. EX-ARB-13

NOT ISSUED FOR CONSTRUCTION

PROJECT NUMBER: 20150241 PROJECT NAME: THE VILLAGE AT WORTHINGTON SQUARE
SHEET NUMBER: EX-ARB-13 BLDG #4 WEST HOTEL FLOOR PLANS
P:\2015\20150241\d-7 revit\users\option 3\20150241_2015_option3_jackson01431.rvt
10/27/2016 5:20:18 PM

1 EX-ARB-14 (4) ELEVATION NORTH
SCALE: 1" = 10'-0"

2 EX-ARB-14 (4) ELEVATION EAST
SCALE: 1" = 10'-0"

ELEVATION DIMENSIONS ARE APPROXIMATE

ELEVATION DIAGRAMS, COLORS MAY NOT REFELECT ACTUAL MATERIAL SELECTIONS

3 EX-ARB-14 (4) ELEVATION WEST
SCALE: 1" = 10'-0"

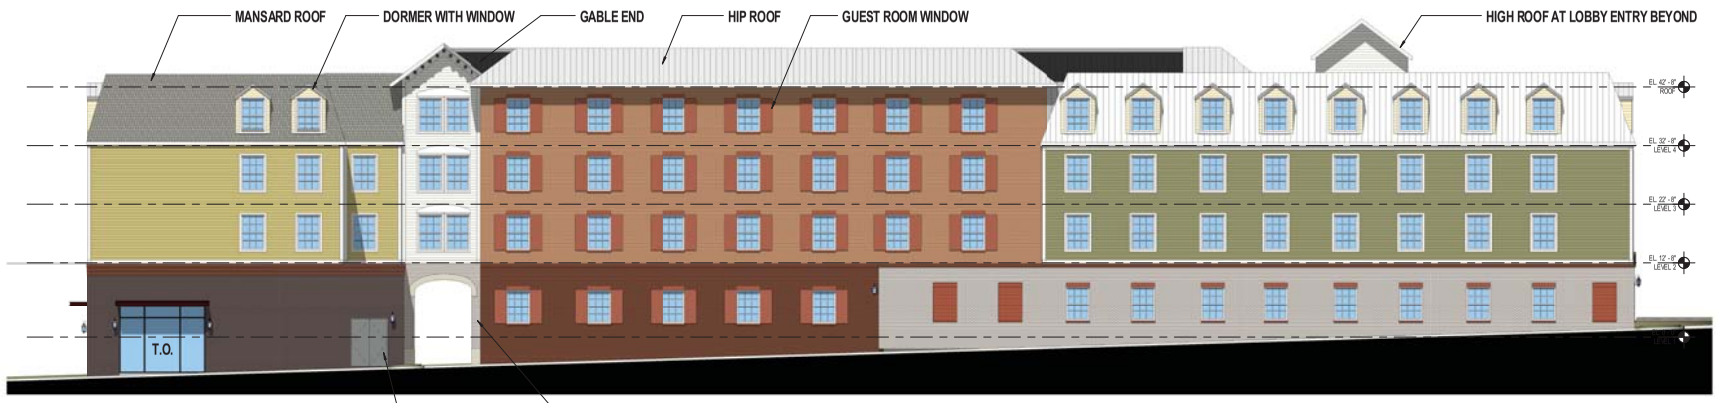

4 EX-ARB-14 (4) ELEVATION SOUTH
SCALE: 1" = 10'-0"

PROJECT NUMBER: 20150241 PROJECT NAME: THE VILLAGE AT WORTHINGTON SQUARE
SHEET NUMBER: EX-ARB-14 WEST HOTEL ELEVATIONS
P:\2015\2015\0241\d-7 drawings\d-7-1 revit\users\option 3\20150241_2015_option3_jackson01431.rvt
10/27/2016 5:21:56 PM

COOPER CARRY
THE CENTER FOR CONNECTIVE ARCHITECTURE

ATLANTA NEW YORK WASHINGTON

© 2015 COOPER CARRY

SCOPE DOCUMENTS

The Construction Documents have not been completed therefore this drawing may be incomplete or not coordinated. The documents issued indicate the general scope of the Project. The Contractor is responsible for complete and coordinated pricing and Work, and shall include all items necessary for the proper execution and completion of the Project, whether indicated or not. All components of the Project shall comply with any and all requirements of national, state, and local codes. The Contractor shall inform the Owner and Architect of any omissions, inconsistencies or errors in the information provided. If no notice is given and any omissions, inconsistencies or errors are discovered, the Architect's decisions on items of Work included in the scope shall be binding on the Contractor, when consistent with the general scope and quality of the Project.

ISSUANCES		
No.	Drawing Issue Description	Date
1	PRELIMINARY ARB	10/28/2016

THE VILLAGE AT WORTHINGTON SQUARE

7007 N. HIGH ST
WORTHINGTON, OHIO

Owner

WEST HOTEL ELEVATIONS

Designer	20150241
Principal-in-Charge	Project No.
Approver	10/28/2016
Project Manager	Date
Checker	
Project Architect	
Author	
Staff Architect	

EX-ARB-14

Drawing No.

NOT ISSUED FOR CONSTRUCTION

1 EX-ARB-15 (4) AXON (NE)
SCALE:

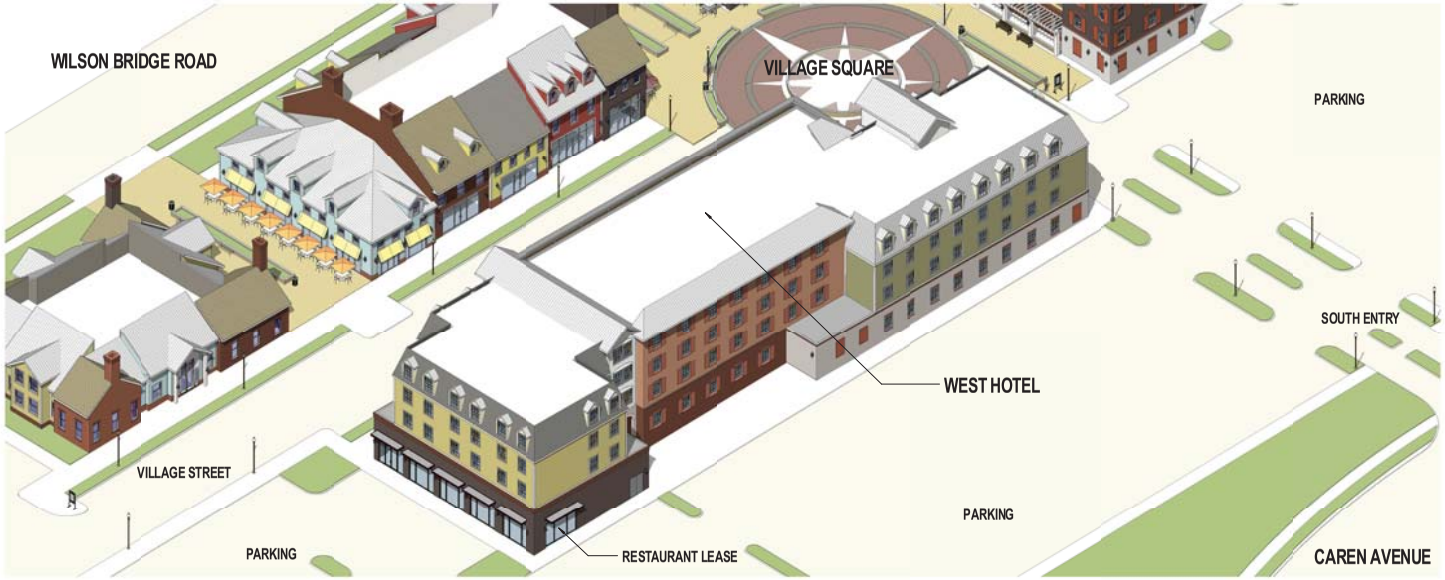

2 EX-ARB-15 (4) AXON (SW)
SCALE:

PROJECT NUMBER: 20150241 PROJECT NAME: THE VILLAGE AT WORTHINGTON SQUARE
SHEET NUMBER: EX-ARB-15 WEST HOTEL AXONS
P:\2015\20150241\d-7 drawings\d-7-1 revit\users\option 3\20150241_2015_option3_jackson01431.rvt
10/27/2016 5:23:07 PM

COOPER CARRY
THE CENTER FOR CONNECTIVE ARCHITECTURE

ATLANTA NEW YORK WASHINGTON

© 2015 COOPER CARRY

SCOPE DOCUMENTS

The Construction Documents have not been completed therefore this drawing may be incomplete or not coordinated. The documents issued indicate the general scope of the Project. The Contractor is responsible for complete and coordinated pricing and Work, and shall include all items necessary for the proper execution and completion of the Project, whether indicated or not. All components of the Project shall comply with any and all requirements of national, state, and local codes. The Contractor shall inform the Owner and Architect of any omissions, inconsistencies or errors in the information provided. If no notice is given and any omissions, inconsistencies or errors are discovered, the Architect's decisions on items of Work included in the scope shall be binding on the Contractor, when consistent with the general scope and quality of the Project.

ISSUANCES		
No.	Drawing Issue Description	Date
1	PRELIMINARY ARB	10/28/2016

THE VILLAGE AT
WORTHINGTON SQUARE

7007 N. HIGH ST
WORTHINGTON, OHIO
♦
Owner

WEST HOTEL AXONS

Designer	20150241
Principal-in-Charge	Project No.
Approver	10/28/2016
Project Manager	Date
Checker	
Project Architect	
Author	
Staff Architect	

EX-ARB-15

Drawing No.

NOT ISSUED FOR CONSTRUCTION

1 EX-ARB-16 (5,6) LEVEL 1 FLOOR PLAN
SCALE: 1/16" = 1'-0"

PROJECT NUMBER: 20150241 PROJECT NAME: THE VILLAGE AT WORTHINGTON SQUARE
SHEET NUMBER: EX-ARB-16 BLDG #5 RESTAURANT, BLDG #6 PROF. SERVICE
P:\20150\20150241\d-7 drawings\d-7-1 revit\users\option 3\20150241_2015_option3_jackson01431.rvt
10/27/2016 5:23:13 PM

COOPER CARRY
THE CENTER FOR CONNECTIVE ARCHITECTURE

ATLANTA NEW YORK WASHINGTON

© 2015 COOPER CARRY

SCOPE DOCUMENTS

The Construction Documents have not been completed therefore this drawing may be incomplete or not coordinated. The documents issued indicate the general scope of the Project. The Contractor is responsible for complete and coordinated pricing and Work, and shall include all items necessary for the proper execution and completion of the Project, whether indicated or not. All components of the Project shall comply with any and all requirements of national, state, and local codes. The Contractor shall inform the Owner and Architect of any omissions, inconsistencies or errors in the information provided. If no notice is given and any omissions, inconsistencies or errors are discovered, the Architect's decisions on items of Work included in the scope shall be binding on the Contractor, when consistent with the general scope and quality of the Project.

ISSUANCES

No.	Drawing Issue Description	Date
1	PRELIMINARY ARB	10/28/2016

THE VILLAGE AT
WORTHINGTON SQUARE

7007 N. HIGH ST
WORTHINGTON, OHIO
♦
Owner

BLDG #5 RESTAURANT, BLDG #6 PROF. SERVICE

Designer (Principal-in-Charge)	20150241 (Project No.)
Approver (Project Manager)	10/28/2016 (Date)
Checker (Project Architect)	
Author (Staff Architect)	

EX-ARB-16
Drawing No.

NOT ISSUED FOR CONSTRUCTION

1 EX-ARB-17 (5) ELEVATION NORTH
SCALE: 1" = 10'-0"

2 EX-ARB-17 (5) ELEVATION EAST
SCALE: 1" = 10'-0"

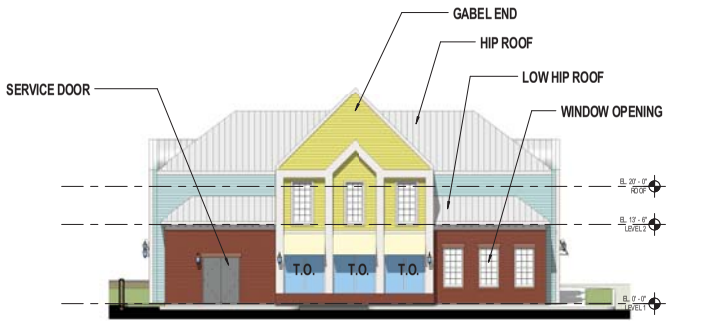

4 EX-ARB-17 (5) ELEVATION WEST
SCALE: 1" = 10'-0"

3 EX-ARB-17 (5) ELEVATION SOUTH
SCALE: 1" = 10'-0"

ELEVATION DIMENSIONS ARE APPROXIMATE

ELEVATION DIAGRAMS, COLORS MAY NOT REFELECT ACTUAL MATERIAL SELECTIONS

PROJECT NUMBER: 20150241 PROJECT NAME: THE VILLAGE AT WORTHINGTON SQUARE
SHEET NUMBER: EX-ARB-17 - EAST RESTAURANT ELEVATIONS
P:\2015\2015\0241\d-7 drawings\d-7-1 revit\users\option 3\20150241_2015_option3_jackson01431.rvt
10/27/2016 5:23:26 PM

COOPER CARRY
THE CENTER FOR CONNECTIVE ARCHITECTURE

ATLANTA NEW YORK WASHINGTON

© 2015 COOPER CARRY

SCOPE DOCUMENTS

The Construction Documents have not been completed therefore this drawing may be incomplete or not coordinated. The documents issued indicate the general scope of the Project. The Contractor is responsible for complete and coordinated pricing and Work, and shall include all items necessary for the proper execution and completion of the Project, whether indicated or not. All components of the Project shall comply with any and all requirements of national, state, and local codes. The Contractor shall inform the Owner and Architect of any omissions, inconsistencies or errors in the information provided. If no notice is given and any omissions, inconsistencies or errors are discovered, the Architect's decisions on items of Work included in the scope shall be binding on the Contractor, when consistent with the general scope and quality of the Project.

ISSUANCES		
No.	Drawing Issue Description	Date
1	PRELIMINARY ARB	10/28/2016

THE VILLAGE AT WORTHINGTON SQUARE

7007 N. HIGH ST
WORTHINGTON, OHIO
♦
Owner

EAST RESTAURANT ELEVATIONS

Designer (Principal-in-Charge)	20150241 (Project No.)
Approver (Project Manager)	10/28/2016 (Date)
Checker (Project Architect)	
Author (Staff Architect)	

EX-ARB-17
Drawing No.

NOT ISSUED FOR CONSTRUCTION

1 EX-ARB-18 (5) AXON (NE)
SCALE:

2 EX-ARB-18 (5) AXON (SW)
SCALE:

PROJECT NUMBER: 20150241 PROJECT NAME: THE VILLAGE AT WORTHINGTON SQUARE
SHEET NUMBER: EX-ARB-18 - EAST RESTAURANT AXONS
P:\2015\2015\0241\d-7 revit\users\option 3\20150241_2015_option3_jackson01431.rvt
10/27/2016 5:23:56 PM

COOPER CARRY
THE CENTER FOR CONNECTIVE ARCHITECTURE

ATLANTA NEW YORK WASHINGTON

© 2015 COOPER CARRY

SCOPE DOCUMENTS

The Construction Documents have not been completed therefore this drawing may be incomplete or not coordinated. The documents issued indicate the general scope of the Project. The Contractor is responsible for complete and coordinated pricing and Work, and shall include all items necessary for the proper execution and completion of the Project, whether indicated or not. All components of the Project shall comply with any and all requirements of national, state, and local codes. The Contractor shall inform the Owner and Architect of any omissions, inconsistencies or errors in the information provided. If no notice is given and any omissions, inconsistencies or errors are discovered, the Architect's decisions on items of Work included in the scope shall be binding on the Contractor, when consistent with the general scope and quality of the Project.

ISSUANCES

No.	Drawing Issue Description	Date
1	PRELIMINARY ARB	10/28/2016

THE VILLAGE AT
WORTHINGTON SQUARE

7007 N. HIGH ST
WORTHINGTON, OHIO
♦
Owner

EAST RESTAURANT AXONS

Designer	20150241
Principal-in-Charge	Project No.
Approver	10/28/2016
Project Manager	Date
Checker	
Project Architect	
Author	
Staff Architect	

EX-ARB-18

Drawing No.

NOT ISSUED FOR CONSTRUCTION

1 EX-ARB-19 (6) ELEVATION NORTH
SCALE: 1" = 10'-0"

2 EX-ARB-19 (6) ELEVATION EAST
SCALE: 1" = 10'-0"

4 EX-ARB-19 (6) ELEVATION WEST
SCALE: 1" = 10'-0"

3 EX-ARB-19 (6) ELEVATION SOUTH
SCALE: 1" = 10'-0"

ELEVATION DIMENSIONS ARE APPROXIMATE

ELEVATION DIAGRAMS, COLORS MAY NOT REFELECT ACTUAL MATERIAL SELECTIONS

COOPER CARRY
THE CENTER FOR CONNECTIVE ARCHITECTURE

ATLANTA NEW YORK WASHINGTON

© 2015 COOPER CARRY

SCOPE DOCUMENTS

The Construction Documents have not been completed therefore this drawing may be incomplete or not coordinated. The documents issued indicate the general scope of the Project. The Contractor is responsible for complete and coordinated pricing and Work, and shall include all items necessary for the proper execution and completion of the Project, whether indicated or not. All components of the Project shall comply with any and all requirements of national, state, and local codes. The Contractor shall inform the Owner and Architect of any omissions, inconsistencies or errors in the information provided. If no notice is given and any omissions, inconsistencies or errors are discovered, the Architect's decisions on items of Work included in the scope shall be binding on the Contractor, when consistent with the general scope and quality of the Project.

ISSUANCES		
No.	Drawing Issue Description	Date
1	PRELIMINARY ARB	10/28/2016

THE VILLAGE AT WORTHINGTON SQUARE

7007 N. HIGH ST
WORTHINGTON, OHIO
♦
Owner

EAST OFFICE ELEVATIONS

Designer	20150241
Principal-in-Charge	Project No.
Approver	10/28/2016
Project Manager	Date
Checker	
Project Architect	
Author	
Staff Architect	

EX-ARB-19
Drawing No.

NOT ISSUED FOR CONSTRUCTION

PROJECT NUMBER: 20150241 PROJECT NAME: THE VILLAGE AT WORTHINGTON SQUARE
SHEET NUMBER: EX-ARB-19 - EAST OFFICE ELEVATIONS
P:\2015\2015\0241\d-7 revit\users\option 3\20150241_2015_option3_jackson01431.rvt
10/27/2016 5:24:11 PM

1 EX-ARB-20 (6) AXON (NE)
SCALE:

2 EX-ARB-20 (6) AXON (SW)
SCALE:

PROJECT NUMBER: 20150241 PROJECT NAME: THE VILLAGE AT WORTHINGTON SQUARE
SHEET NUMBER: EX-ARB-20 EAST OFFICE AXONS
P:\2015\20150241\d-7 drawings\d-7-1 revit\users\option 3\20150241_2015_option3_jackson01431.rvt
10/27/2016 5:24:34 PM

COOPER CARRY
THE CENTER FOR CONNECTIVE ARCHITECTURE

ATLANTA NEW YORK WASHINGTON

© 2015 COOPER CARRY

SCOPE DOCUMENTS

The Construction Documents have not been completed therefore this drawing may be incomplete or not coordinated. The documents issued indicate the general scope of the Project. The Contractor is responsible for complete and coordinated pricing and Work, and shall include all items necessary for the proper execution and completion of the Project, whether indicated or not. All components of the Project shall comply with any and all requirements of national, state, and local codes. The Contractor shall inform the Owner and Architect of any omissions, inconsistencies or errors in the information provided. If no notice is given and any omissions, inconsistencies or errors are discovered, the Architect's decisions on items of Work included in the scope shall be binding on the Contractor, when consistent with the general scope and quality of the Project.

ISSUANCES		
No.	Drawing Issue Description	Date
1	PRELIMINARY ARB	10/28/2016

THE VILLAGE AT
WORTHINGTON SQUARE

7007 N. HIGH ST
WORTHINGTON, OHIO
♦
Owner

EAST OFFICE AXONS

Designer	20150241
Principal-in-Charge	Project No.
Approver	10/28/2016
Project Manager	Date
Checker	
Project Architect	
Author	
Staff Architect	

EX-ARB-20
Drawing No.

NOT ISSUED FOR CONSTRUCTION

1 EX-ARB-21 CAM/NORTH WEST ENTRY
SCALE:

2 EX-ARB-21 CAM/EAST ENTRY
SCALE:

PROJECT NUMBER: 20150241 PROJECT NAME: THE VILLAGE AT WORTHINGTON SQUARE
SHEET NUMBER: EX-ARB-21 - CAMERA VIEWS ENTRY
P:\2015\20150241\d-7 revit\users\option 3\20150241_2015_option3_jackson01431.rvt
10/27/2016 5:28:23 PM

COOPER CARRY
THE CENTER FOR CONNECTIVE ARCHITECTURE

ATLANTA NEW YORK WASHINGTON

© 2015 COOPER CARRY

SCOPE DOCUMENTS

The Construction Documents have not been completed therefore this drawing may be incomplete or not coordinated. The documents issued indicate the general scope of the Project. The Contractor is responsible for complete and coordinated pricing and Work, and shall include all items necessary for the proper execution and completion of the Project, whether indicated or not. All components of the Project shall comply with any and all requirements of national, state, and local codes. The Contractor shall inform the Owner and Architect of any omissions, inconsistencies or errors in the information provided. If no notice is given and any omissions, inconsistencies or errors are discovered, the Architect's decisions on items of Work included in the scope shall be binding on the Contractor, when consistent with the general scope and quality of the Project.

ISSUANCES

No.	Drawing Issue Description	Date
1	PRELIMINARY ARB	10/28/2016

THE VILLAGE AT
WORTHINGTON SQUARE

7007 N. HIGH ST
WORTHINGTON, OHIO

Owner

CAMERA VIEWS ENTRY

Designer	20150241
Principal-in-Charge	Project No.
Approver	10/28/2016
Project Manager	Date
Checker	
Project Architect	
Author	
Staff Architect	

EX-ARB-21
Drawing No.

NOT ISSUED FOR CONSTRUCTION

1 EX-ARB-22 CAM/NORTH WEST PASSAGE
SCALE:

2 EX-ARB-22 CAM/NORTH EAST PASSAGE
SCALE:

PROJECT NUMBER: 20150241 PROJECT NAME: THE VILLAGE AT WORTHINGTON SQUARE
SHEET NUMBER: EX-ARB-22 CAMERA VIEWS PASSAGE
P:\2015\20150241\d-7 drawings\d-7-1 revit\users\option 3\20150241_2015_option3_jackson01431.rvt
10/27/2016 5:31:27 PM

COOPER CARRY
THE CENTER FOR CONNECTIVE ARCHITECTURE

ATLANTA NEW YORK WASHINGTON

© 2015 COOPER CARRY

SCOPE DOCUMENTS

The Construction Documents have not been completed therefore this drawing may be incomplete or not coordinated. The documents issued indicate the general scope of the Project. The Contractor is responsible for complete and coordinated pricing and Work, and shall include all items necessary for the proper execution and completion of the Project, whether indicated or not. All components of the Project shall comply with any and all requirements of national, state, and local codes. The Contractor shall inform the Owner and Architect of any omissions, inconsistencies or errors in the information provided. If no notice is given and any omissions, inconsistencies or errors are discovered, the Architect's decisions on items of Work included in the scope shall be binding on the Contractor, when consistent with the general scope and quality of the Project.

ISSUANCES		
No.	Drawing Issue Description	Date
1	PRELIMINARY ARB	10/28/2016

THE VILLAGE AT
WORTHINGTON SQUARE

7007 N. HIGH ST
WORTHINGTON, OHIO

Owner

CAMERA VIEWS PASSAGE

Designer (Principal-in-Charge)	20150241 (Project No.)
Approver (Project Manager)	10/28/2016 (Date)
Checker (Project Architect)	
Author (Staff Architect)	

EX-ARB-22
Drawing No.

NOT ISSUED FOR CONSTRUCTION

1 EX-ARB-23 CAM/PLAZA/EAST HOTEL
SCALE

2 EX-ARB-23 CAM/PLAZA/WEST HOTEL
SCALE

PROJECT NUMBER: 20150241 PROJECT NAME: THE VILLAGE AT WORTHINGTON SQUARE
SHEET NUMBER: EX-ARB-23 CAMERA VIEWS PLAZA
P:\2015\20150241\d-7 revit\users\option 3\20150241_2015_option3_jackson01431.rvt
10/27/2016 5:34:53 PM

COOPER CARRY
THE CENTER FOR CONNECTIVE ARCHITECTURE

ATLANTA NEW YORK WASHINGTON

© 2015 COOPER CARRY

SCOPE DOCUMENTS

The Construction Documents have not been completed therefore this drawing may be incomplete or not coordinated. The documents issued indicate the general scope of the Project. The Contractor is responsible for complete and coordinated pricing and Work, and shall include all items necessary for the proper execution and completion of the Project, whether indicated or not. All components of the Project shall comply with any and all requirements of national, state, and local codes. The Contractor shall inform the Owner and Architect of any omissions, inconsistencies or errors in the information provided. If no notice is given and any omissions, inconsistencies or errors are discovered, the Architect's decisions on items of Work included in the scope shall be binding on the Contractor, when consistent with the general scope and quality of the Project.

ISSUANCES		
No.	Drawing Issue Description	Date
1	PRELIMINARY ARB	10/28/2016

THE VILLAGE AT
WORTHINGTON SQUARE

7007 N. HIGH ST
WORTHINGTON, OHIO

Owner

CAMERA VIEWS PLAZA

Designer	20150241
Principal-in-Charge	Project No.
Approver	10/28/2016
Project Manager	Date
Checker	
Project Architect	
Author	
Staff Architect	

EX-ARB-23

Drawing No.

NOT ISSUED FOR CONSTRUCTION

2 EX-ARB-24 CAM/SITE/HAYHURST
SCALE:

1 EX-ARB-24 CAM/SOUTH ENTRY
SCALE:

PROJECT NUMBER: 20150241 PROJECT NAME: THE VILLAGE AT WORTHINGTON SQUARE
SHEET NUMBER: EX-ARB-24 - CAMERA VIEWS SOUTH AND HAYHURST
P:\2015\20150241\d-7-1 revit\users\option 3\20150241_2015_option3_jackson01431.rvt
10/27/2016 5:37:34 PM

COOPER CARRY
THE CENTER FOR CONNECTIVE ARCHITECTURE

ATLANTA NEW YORK WASHINGTON

© 2015 COOPER CARRY

SCOPE DOCUMENTS

The Construction Documents have not been completed therefore this drawing may be incomplete or not coordinated. The documents issued indicate the general scope of the Project. The Contractor is responsible for complete and coordinated pricing and Work, and shall include all items necessary for the proper execution and completion of the Project, whether indicated or not. All components of the Project shall comply with any and all requirements of national, state, and local codes. The Contractor shall inform the Owner and Architect of any omissions, inconsistencies or errors in the information provided. If no notice is given and any omissions, inconsistencies or errors are discovered, the Architect's decisions on items of Work included in the scope shall be binding on the Contractor, when consistent with the general scope and quality of the Project.

ISSUANCES		
No.	Drawing Issue Description	Date

THE VILLAGE AT WORTHINGTON SQUARE

7007 N. HIGH ST
WORTHINGTON, OHIO

Owner

CAMERA VIEWS SOUTH AND HAYHURST

Designer	20150241
Principal-in-Charge	Project No.
Approver	10/28/2016
Project Manager	Date
Checker	
Project Architect	
Author	
Staff Architect	

EX-ARB-24

Drawing No.

NOT ISSUED FOR CONSTRUCTION

NORTHWEST ENTRY, WILSON BRIDGE ROAD

PROJECT NUMBER: 20150241 PROJECT NAME: THE VILLAGE AT WORTHINGTON SQUARE
SHEET NUMBER: EX-ARB-33 - MATERIAL SELECTIONS
P:\20150\20150241\d-7 revit\users\option 3\20150241_2015_option3_jackson01431.rvt
10/28/2016 9:26:58 AM

COOPER CARRY
THE CENTER FOR CONNECTIVE ARCHITECTURE

ATLANTA NEW YORK WASHINGTON

© 2015 COOPER CARRY

SCOPE DOCUMENTS

The Construction Documents have not been completed therefore this drawing may be incomplete or not coordinated. The documents issued indicate the general scope of the Project. The Contractor is responsible for complete and coordinated pricing and Work, and shall include all items necessary for the proper execution and completion of the Project, whether indicated or not. All components of the Project shall comply with any and all requirements of national, state, and local codes. The Contractor shall inform the Owner and Architect of any omissions, inconsistencies or errors in the information provided. If no notice is given and any omissions, inconsistencies or errors are discovered, the Architect's decisions on terms of Work included in the scope shall be binding on the Contractor, when consistent with the general scope and quality of the Project.

ISSUANCES		
No.	Drawing Issue Description	Date
1	PRELIMINARY ARB	10/28/2016

THE VILLAGE AT
WORTHINGTON SQUARE

7007 N. HIGH ST
WORTHINGTON, OHIO

Owner

RENDERINGS

Designer	20150241
Principal-in-Charge	Project No.
Approver	10/28/2016
Project Manager	Date
Checker	
Project Architect	
Author	
Staff Architect	

EX-ARB-25

Drawing No.

NOT ISSUED FOR CONSTRUCTION

EAST ENTRY, NORTH HIGH STREET

PROJECT NUMBER: 20150241 PROJECT NAME: THE VILLAGE AT WORTHINGTON SQUARE
SHEET NUMBER: EX-ARB-33 - MATERIAL SELECTIONS
P:\2015\2015024\d-7 revit\users\option 3\20150241_2015_option3_jackson01431.rvt
10/28/2016 9:26:58 AM

COOPER CARRY
THE CENTER FOR CONNECTIVE ARCHITECTURE

ATLANTA NEW YORK WASHINGTON

© 2015 COOPER CARRY

SCOPE DOCUMENTS

The Construction Documents have not been completed therefore this drawing may be incomplete or not coordinated. The documents issued indicate the general scope of the Project. The Contractor is responsible for complete and coordinated pricing and Work, and shall include all items necessary for the proper execution and completion of the Project, whether indicated or not. All components of the Project shall comply with any and all requirements of national, state, and local codes. The Contractor shall inform the Owner and Architect of any omissions, inconsistencies or errors in the information provided. If no notice is given and any omissions, inconsistencies or errors are discovered, the Architect's decisions on items of Work included in the scope shall be binding on the Contractor, when consistent with the general scope and quality of the Project.

ISSUANCES		
No.	Drawing Issue Description	Date
1	PRELIMINARY ARB	10/28/2016

THE VILLAGE AT
WORTHINGTON SQUARE

7007 N. HIGH ST
WORTHINGTON, OHIO
♦
Owner

RENDERINGS

Designer	20150241
Principal-in-Charge	Project No.
Approver	10/28/2016
Project Manager	Date
Checker	
Project Architect	
Author	
Staff Architect	

EX-ARB-26

Drawing No.

NOT ISSUED FOR CONSTRUCTION

NORTHWEST PASSAGE, WILSON BRIDGE ROAD

PROJECT NUMBER: 20150241 PROJECT NAME: THE VILLAGE AT WORTHINGTON SQUARE
SHEET NUMBER: EX-ARB-33 - MATERIAL SELECTIONS
P:\2015\2015024\d-7 revit\users\option 3\20150241_2015_option3_jackson01431.rvt
10/28/2016 9:26:58 AM

COOPER CARRY
THE CENTER FOR CONNECTIVE ARCHITECTURE

ATLANTA NEW YORK WASHINGTON

© 2015 COOPER CARRY

SCOPE DOCUMENTS

The Construction Documents have not been completed therefore this drawing may be incomplete or not coordinated. The documents issued indicate the general scope of the Project. The Contractor is responsible for complete and coordinated pricing and Work, and shall include all items necessary for the proper execution and completion of the Project, whether indicated or not. All components of the Project shall comply with any and all requirements of national, state, and local codes. The Contractor shall inform the Owner and Architect of any omissions, inconsistencies or errors in the information provided. If no notice is given and any omissions, inconsistencies or errors are discovered, the Architect's decisions on terms of Work included in the scope shall be binding on the Contractor, when consistent with the general scope and quality of the Project.

ISSUANCES		
No.	Drawing Issue Description	Date
1	PRELIMINARY ARB	10/28/2016

THE VILLAGE AT
WORTHINGTON SQUARE

7007 N. HIGH ST
WORTHINGTON, OHIO

Owner

RENDERINGS

Designer	20150241
Principal-in-Charge	Project No.
Approver	10/28/2016
Project Manager	Date
Checker	
Project Architect	
Author	
Staff Architect	

EX-ARB-27

Drawing No.

NOT ISSUED FOR CONSTRUCTION

NORTHEAST PASSAGE, WILSON BRIDGE ROAD

PROJECT NUMBER: 20150241 PROJECT NAME: THE VILLAGE AT WORTHINGTON SQUARE
SHEET NUMBER: EX-ARB-33 - MATERIAL SELECTIONS
P:\2015\2015024\d-7 revit\users\option 3\20150241_2015_option3_jackson01431.rvt
10/28/2016 9:26:58 AM

COOPER CARRY
THE CENTER FOR CONNECTIVE ARCHITECTURE

ATLANTA NEW YORK WASHINGTON

© 2015 COOPER CARRY

SCOPE DOCUMENTS

The Construction Documents have not been completed therefore this drawing may be incomplete or not coordinated. The documents issued indicate the general scope of the Project. The Contractor is responsible for complete and coordinated pricing and Work, and shall include all items necessary for the proper execution and completion of the Project, whether indicated or not. All components of the Project shall comply with any and all requirements of national, state, and local codes. The Contractor shall inform the Owner and Architect of any omissions, inconsistencies or errors in the information provided. If no notice is given and any omissions, inconsistencies or errors are discovered, the Architect's decisions on terms of Work included in the scope shall be binding on the Contractor, when consistent with the general scope and quality of the Project.

ISSUANCES		
No.	Drawing Issue Description	Date
1	PRELIMINARY ARB	10/28/2016

THE VILLAGE AT
WORTHINGTON SQUARE

7007 N. HIGH ST
WORTHINGTON, OHIO

Owner

RENDERINGS

Designer	20150241
Principal-in-Charge	Project No.
Approver	10/28/2016
Project Manager	Date
Checker	
Project Architect	
Author	
Staff Architect	

EX-ARB-28

Drawing No.

NOT ISSUED FOR CONSTRUCTION

SOUTH ENTRY, CAREN AVENUE

PROJECT NUMBER: 20150241 PROJECT NAME: THE VILLAGE AT WORTHINGTON SQUARE
SHEET NUMBER: EX-ARB-33 - MATERIAL SELECTIONS
P:\2015\2015\0241\d-7-1 revit\users\option 3\20150241_2015_option3_jackson01431.rvt
10/28/2016 9:26:58 AM

COOPER CARRY
THE CENTER FOR CONNECTIVE ARCHITECTURE

ATLANTA NEW YORK WASHINGTON

© 2015 COOPER CARRY

SCOPE DOCUMENTS

The Construction Documents have not been completed therefore this drawing may be incomplete or not coordinated. The documents issued indicate the general scope of the Project. The Contractor is responsible for complete and coordinated pricing and Work, and shall include all items necessary for the proper execution and completion of the Project, whether indicated or not. All components of the Project shall comply with any and all requirements of national, state, and local codes. The Contractor shall inform the Owner and Architect of any omissions, inconsistencies or errors in the information provided. If no notice is given and any omissions, inconsistencies or errors are discovered, the Architect's decisions on items of Work included in the scope shall be binding on the Contractor, when consistent with the general scope and quality of the Project.

ISSUANCES		
No.	Drawing Issue Description	Date
1	PRELIMINARY ARB	10/28/2016

THE VILLAGE AT
WORTHINGTON SQUARE

7007 N. HIGH ST
WORTHINGTON, OHIO

Owner

RENDERINGS

Designer	20150241
Principal-in-Charge	Project No.
Approver	10/28/2016
Project Manager	Date
Checker	
Project Architect	
Author	
Staff Architect	

EX-ARB-29

Drawing No.

NOT ISSUED FOR CONSTRUCTION

HAYHURST STREET LOOKING EAST

COOPER CARRY
THE CENTER FOR CONNECTIVE ARCHITECTURE

ATLANTA NEW YORK WASHINGTON

© 2015 COOPER CARRY

SCOPE DOCUMENTS

The Construction Documents have not been completed therefore this drawing may be incomplete or not coordinated. The documents issued indicate the general scope of the Project. The Contractor is responsible for complete and coordinated pricing and Work, and shall include all items necessary for the proper execution and completion of the Project, whether indicated or not. All components of the Project shall comply with any and all requirements of national, state, and local codes. The Contractor shall inform the Owner and Architect of any omissions, inconsistencies or errors in the information provided. If no notice is given and any omissions, inconsistencies or errors are discovered, the Architect's decisions on terms of Work included in the scope shall be binding on the Contractor, when consistent with the general scope and quality of the Project.

ISSUANCES		
No.	Drawing Issue Description	Date
1	PRELIMINARY ARB	10/28/2016

THE VILLAGE AT
WORTHINGTON SQUARE

7007 N. HIGH ST
WORTHINGTON, OHIO

Owner

RENDERINGS

Designer	20150241
Principal-in-Charge	Project No.
Approver	10/28/2016
Project Manager	Date
Checker	
Project Architect	
Author	
Staff Architect	

EX-ARB-30

Drawing No.

NOT ISSUED FOR CONSTRUCTION

PROJECT NUMBER: 20150241 PROJECT NAME: THE VILLAGE AT WORTHINGTON SQUARE
SHEET NUMBER: EX-ARB-33 - MATERIAL SELECTIONS
P:\2015\2015\0241\d-7 revit\users\option 3\20150241_2015_option3_jackson01431.rvt
10/28/2016 9:26:58 AM

EAST HOTEL AT VILLAGE SQUARE

COOPER CARRY
THE CENTER FOR CONNECTIVE ARCHITECTURE

ATLANTA NEW YORK WASHINGTON

© 2015 COOPER CARRY

SCOPE DOCUMENTS

The Construction Documents have not been completed therefore this drawing may be incomplete or not coordinated. The documents issued indicate the general scope of the Project. The Contractor is responsible for complete and coordinated pricing and Work, and shall include all items necessary for the proper execution and completion of the Project, whether indicated or not. All components of the Project shall comply with any and all requirements of national, state, and local codes. The Contractor shall inform the Owner and Architect of any omissions, inconsistencies or errors in the information provided. If no notice is given and any omissions, inconsistencies or errors are discovered, the Architect's decisions on terms of Work included in the scope shall be binding on the Contractor, when consistent with the general scope and quality of the Project.

ISSUANCES		
No.	Drawing Issue Description	Date
1	PRELIMINARY ARB	10/28/2016

THE VILLAGE AT
WORTHINGTON SQUARE

7007 N. HIGH ST
WORTHINGTON, OHIO

Owner

RENDERINGS

Designer	20150241
Principal-in-Charge	Project No.
Approver	10/28/2016
Project Manager	Date
Checker	
Project Architect	
Author	
Staff Architect	

EX-ARB-31

Drawing No.

NOT ISSUED FOR CONSTRUCTION

PROJECT NUMBER: 20150241 PROJECT NAME: THE VILLAGE AT WORTHINGTON SQUARE
SHEET NUMBER: EX-ARB-33 - MATERIAL SELECTIONS
P:\2015\2015\20241\d-7 revit\users\option 3\20150241_2015_option3_jackson01431.rvt
10/28/2016 9:26:58 AM

WEST HOTEL AT VILLAGE SQUARE

PROJECT NUMBER: 20150241 PROJECT NAME: THE VILLAGE AT WORTHINGTON SQUARE
SHEET NUMBER: EX-ARB-33 - MATERIAL SELECTIONS
P:\2015\2015024\d-7 drawings\d-7-1 revit\users\option 3\20150241_2015_option3_jackson01431.rvt
10/28/2016 9:26:58 AM

COOPER CARRY
THE CENTER FOR CONNECTIVE ARCHITECTURE

ATLANTA NEW YORK WASHINGTON

© 2015 COOPER CARRY

SCOPE DOCUMENTS

The Construction Documents have not been completed therefore this drawing may be incomplete or not coordinated. The documents issued indicate the general scope of the Project. The Contractor is responsible for complete and coordinated pricing and Work, and shall include all items necessary for the proper execution and completion of the Project, whether indicated or not. All components of the Project shall comply with any and all requirements of national, state, and local codes. The Contractor shall inform the Owner and Architect of any omissions, inconsistencies or errors in the information provided. If no notice is given and any omissions, inconsistencies or errors are discovered, the Architect's decisions on terms of Work included in the scope shall be binding on the Contractor, when consistent with the general scope and quality of the Project.

ISSUANCES		
No.	Drawing Issue Description	Date
1	PRELIMINARY ARB	10/28/2016

THE VILLAGE AT
WORTHINGTON SQUARE

7007 N. HIGH ST
WORTHINGTON, OHIO

Owner

RENDERINGS

Designer	20150241
Principal-in-Charge	Project No.
Approver	10/28/2016
Project Manager	Date
Checker	
Project Architect	
Author	
Staff Architect	

EX-ARB-32

Drawing No.

NOT ISSUED FOR CONSTRUCTION

ROOFING TILES

MULTI-WIDTH SLATE

ABERDEEN

SLATE GRAY

WEATHERED GREEN

SINGLE-WIDTH SLATE

BROWNSTONE

CANYON

EVERGREEN

SINGLE-WIDTH SHAKE

AUTUMN

MOUNTAIN

TAHOE

BRICKS

26HB REDBURN

ELLSWORTH

ABERDEEN

ILLINI COMMONS

CELTIC GREY

RUSTIC BURGUNDY

SIDING

LAP SIDING

SELECT CEDARMILL

SMOOTH

BEADED CEDARMILL

BEADED SMOOTH

VERTICAL SIDING

SELECT CEDARMILL

STUCCO

SMOOTH

SIERRA 8

SHINGLE SIDING

HALF ROUNDS

INDIVIDUAL SHINGLES

STAGGERED EDGE PANEL

STRAIGHT EDGE PANEL

AVAILABLE COLORS

STONE VENEER

YORK

BANFF-SPRINGS

MONTECITO

BRUNELLO

CATANIA

ORCHARD

STANDING SEAM METAL ROOF

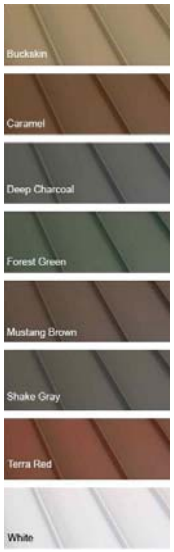

PAINT

CAST STONE

COOPER CARRY
THE CENTER FOR CONNECTIVE ARCHITECTURE

ATLANTA NEW YORK WASHINGTON

© 2015 COOPER CARRY

SCOPE DOCUMENTS

The Construction Documents have not been completed therefore this drawing may be incomplete or not coordinated. The documents issued indicate the general scope of the Project. The Contractor is responsible for complete and coordinated pricing and Work, and shall include all items necessary for the proper execution and completion of the Project, whether indicated or not. All components of the Project shall comply with any and all requirements of national, state, and local codes. The Contractor shall inform the Owner and Architect of any omissions, inconsistencies or errors in the information provided. If no notice is given and any omissions, inconsistencies or errors are discovered, the Architect's decisions on items of Work included in the scope shall be binding on the Contractor, when consistent with the general scope and quality of the Project.

ISSUANCES		
No.	Drawing Issue Description	Date
1	PRELIMINARY ARB	10/28/2016

THE VILLAGE AT WORTHINGTON SQUARE

7007 N. HIGH ST
WORTHINGTON, OHIO

Owner

MATERIAL SELECTIONS

Designer (Principal-in-Charge)	20150241 (Project No.)
Approver (Project Manager)	10/28/2016 (Date)
Checker (Project Architect)	
Author (Staff Architect)	

EX-ARB-33

Drawing No.

NOT ISSUED FOR CONSTRUCTION

PROJECT NUMBER: 20150241 PROJECT NAME: THE VILLAGE AT WORTHINGTON SQUARE
SHEET NUMBER: EX-ARB-33 MATERIAL SELECTIONS
P:\2015\2015\20241\d-7 revit\users\option 3\20150241_2015_option3_jackson01431.rvt
10/28/2016 9:26:58 AM