RECEIVED APR 11 2014

City of Worthington

ARCHITECTURAL REVIEW BOARD

Certificate of Appropriateness
Application

Case # AR15-14
Date Received 4/11/14
Fee 2 pd
Meeting Date 4-24-14
Filing Deadline _____
Receipt # _____

1. **Property Location** 667 High Street
2. **Present/Proposed Use** Retail
3. **Zoning District** C-5
4. **Applicant** Harold C. Baker
   Address 673 High Street, Suite 204, Worthington, OH 43085
   Phone Number(s) 614.436.0555
5. **Property Owner** Harold C. Baker
   Address 673 High Street, Suite 204, Worthington, OH 43085
   Phone Number(s) 614.436.0555
6. **Project Description** New retail business signage and broken window replacement.
7. **Project Details:**
   a) **Design** Blade, storefront, and window signage, and aluminum window frame
   b) **Color** Black signage with gold lettering, aluminum window frame - white
   c) **Size** Approximately 800 sf of existing retail space.
   d) **Approximate Cost** $1,000.00 **Expected Completion Date** 04.30.14

PLEASE READ THE FOLLOWING STATEMENTAND SIGN YOUR NAME:
The information contained in this application and in all attachments is true and correct to the best of my knowledge. I further acknowledge that I have familiarized myself with all applicable sections of the Worthington Codified Ordinances and will comply with all applicable regulations.

Applicant (Signature) — Date 04.11.14

Property Owner (Signature) — Date 04.11.14

Abutting Property Owners List for
667 High St.

Elaine & David Smith	960 Evening St.	Worthington, OH 43085
Denig Jewelers	677 High St.	Worthington, OH 43085
US Bank	688 High St.	Worthington, OH 43085
Kerbys LLC	1160 Green Ravine Dr.	Westerville, OH 43081
PK O'Ryans Irish Pub	666 High St.	Worthington, OH 43085
Cummins & Davis Inc.	2020 Roundwyck Ln.	Powell, OH 43065
Jet's Pizza	660 High St.	Worthington, OH 43085
Bag of Nails	663 High St.	Worthington, OH 43085
Zettler Town & Country, Inc.	661 High St.	Worthington, OH 43085
Jane Marland Salons	24 W. New England Ave. #B	Worthington, OH 43085

667 High St.

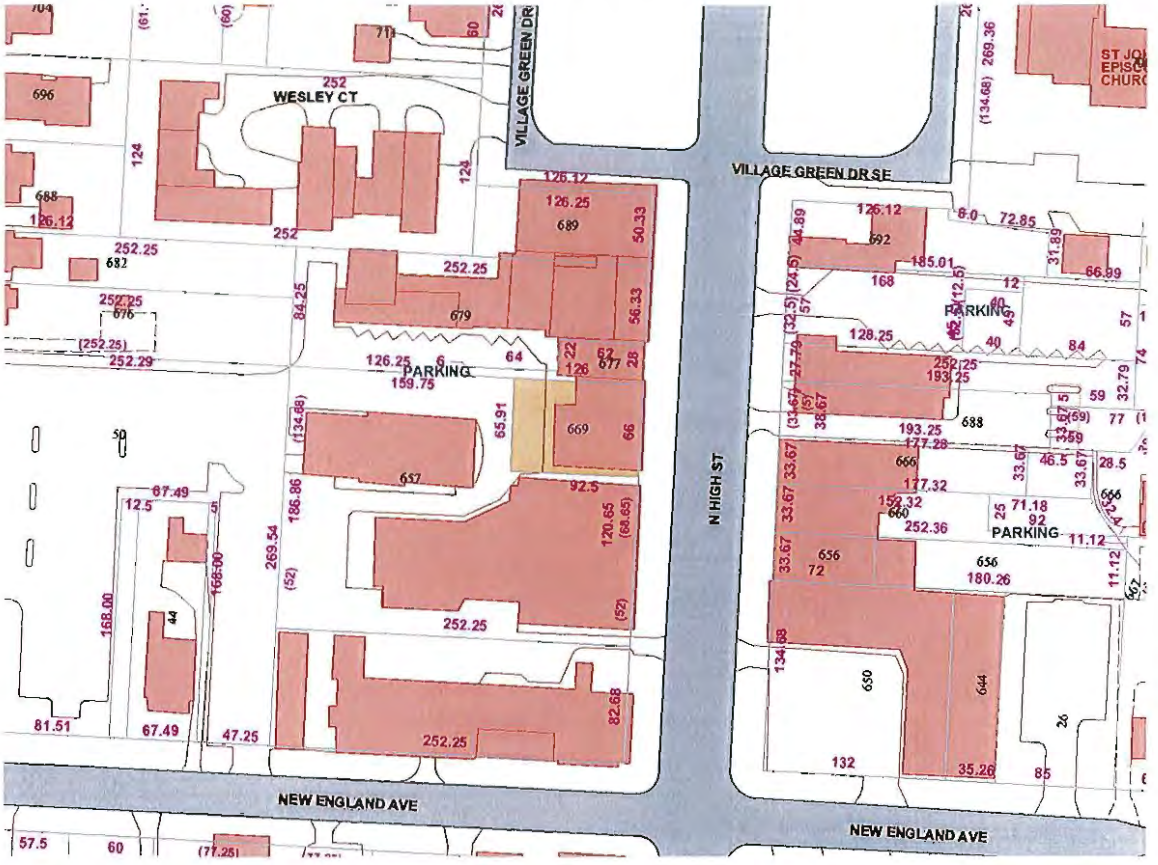

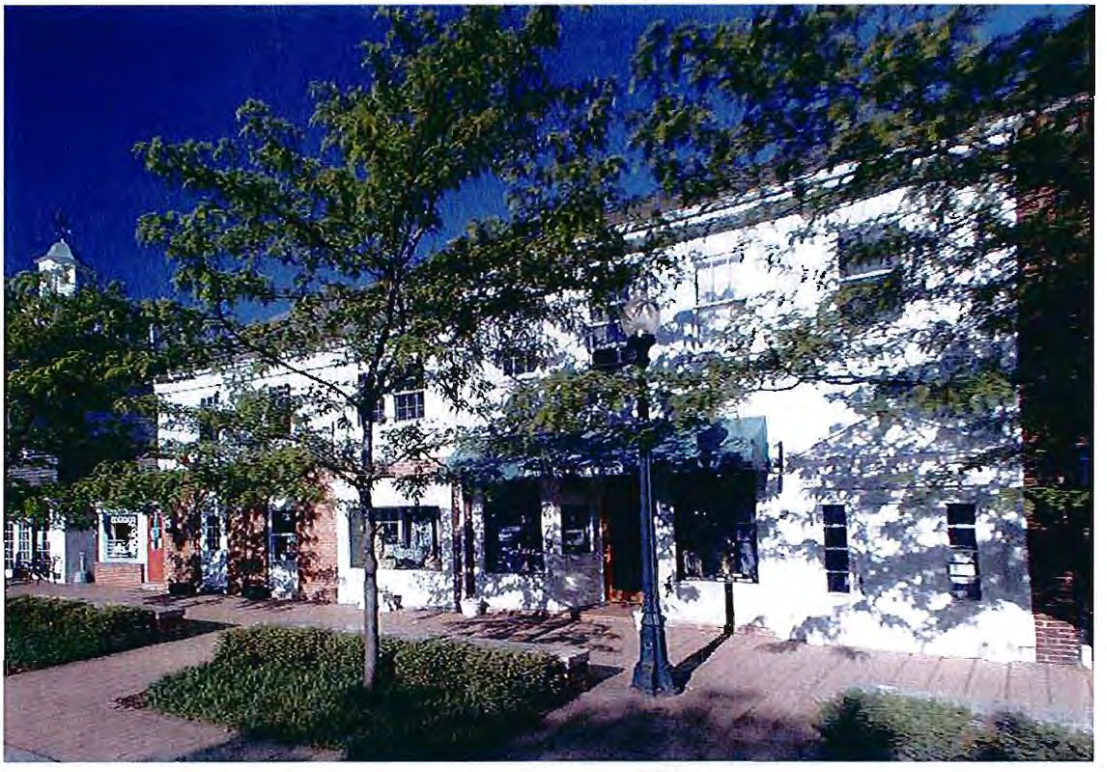

100-000037-00 05/05/2010

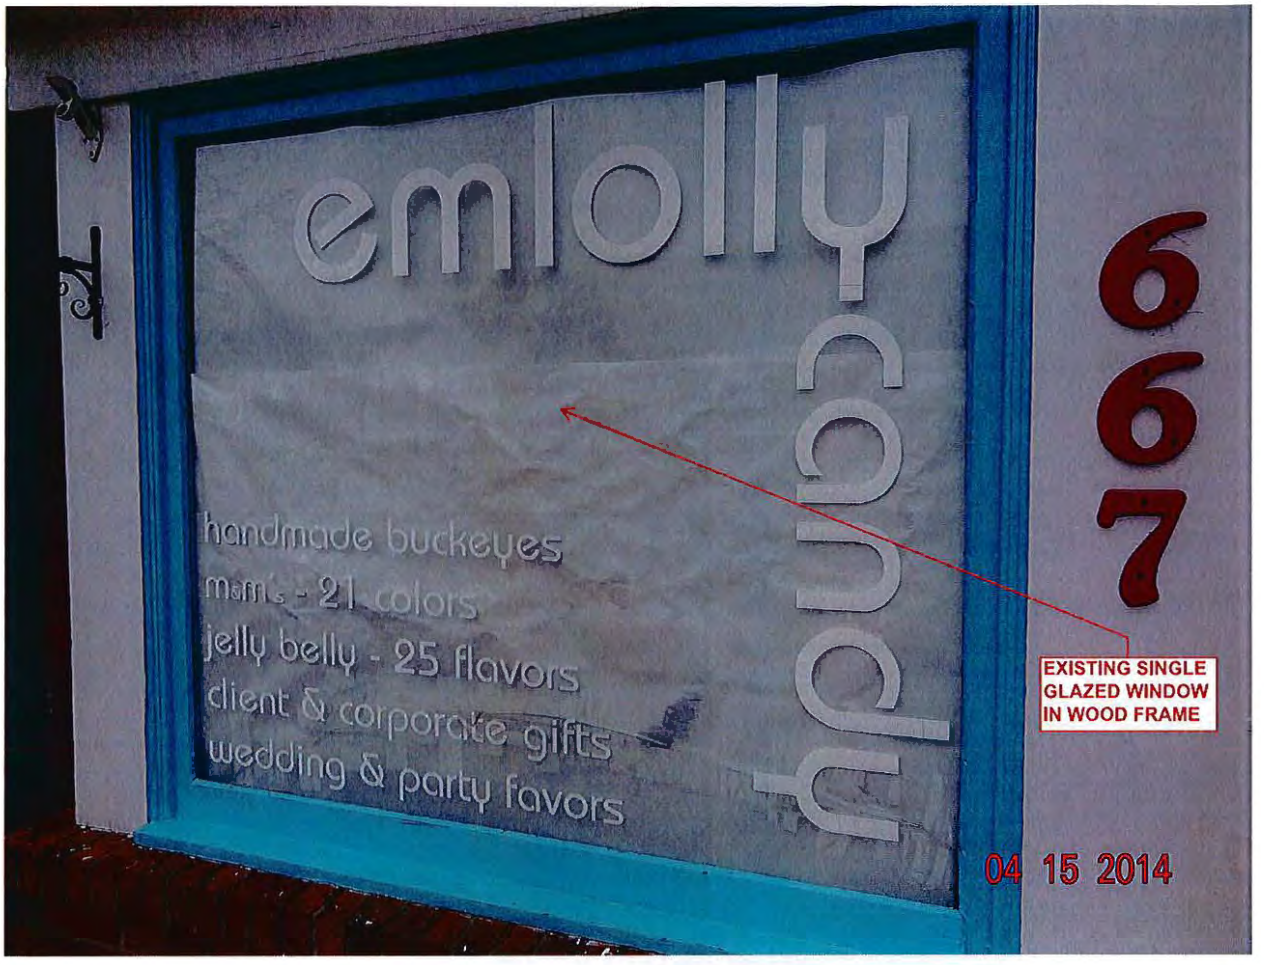

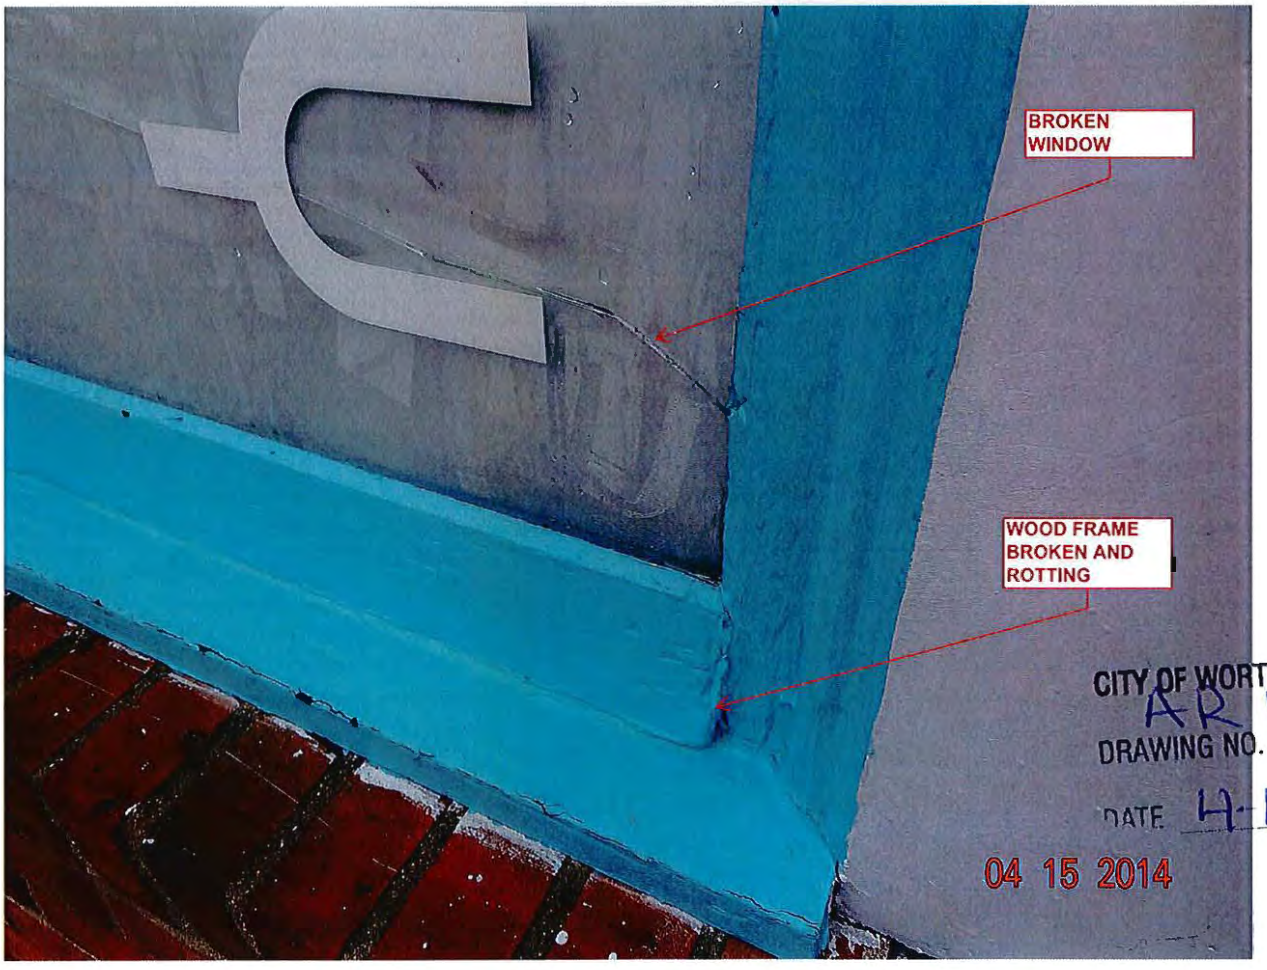

CITY OF WORTHINGTON
DRAWING NO. AR 15-14
DATE 4-11-14

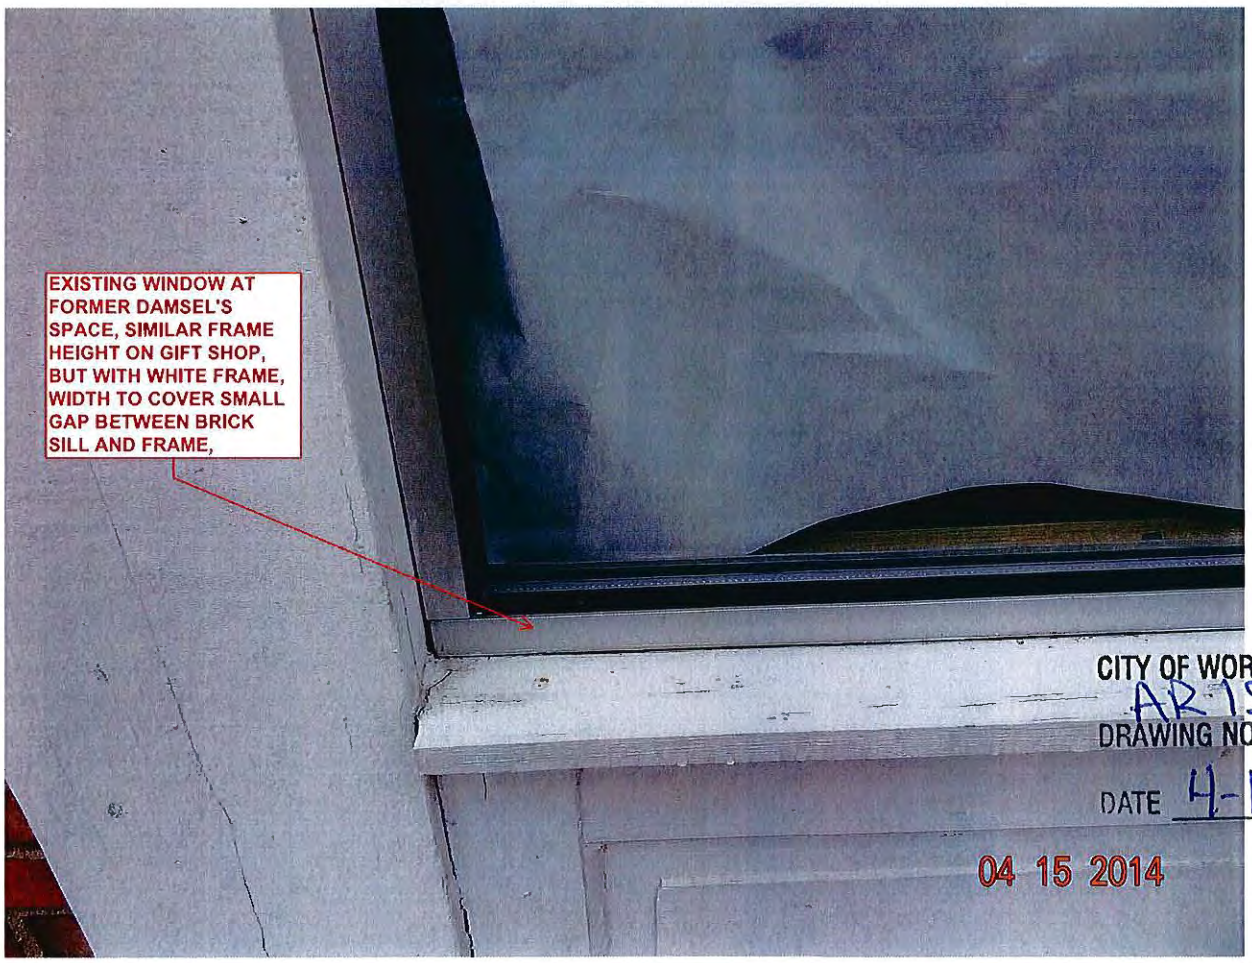

CITY OF WORTHINGTON
DRAWING NO. AR 15-14
DATE 4-11-14

CITY OF WORTHINGTON
AR 15-14
DRAWING NO.
DATE 4-11-14

CITY OF WORTHINGTON
DRAWING NO. AR 15-14
DATE 4-11-14

CITY OF WORTHINGTON
AR 15-14
DRAWING NO.
DATE 4-11-14

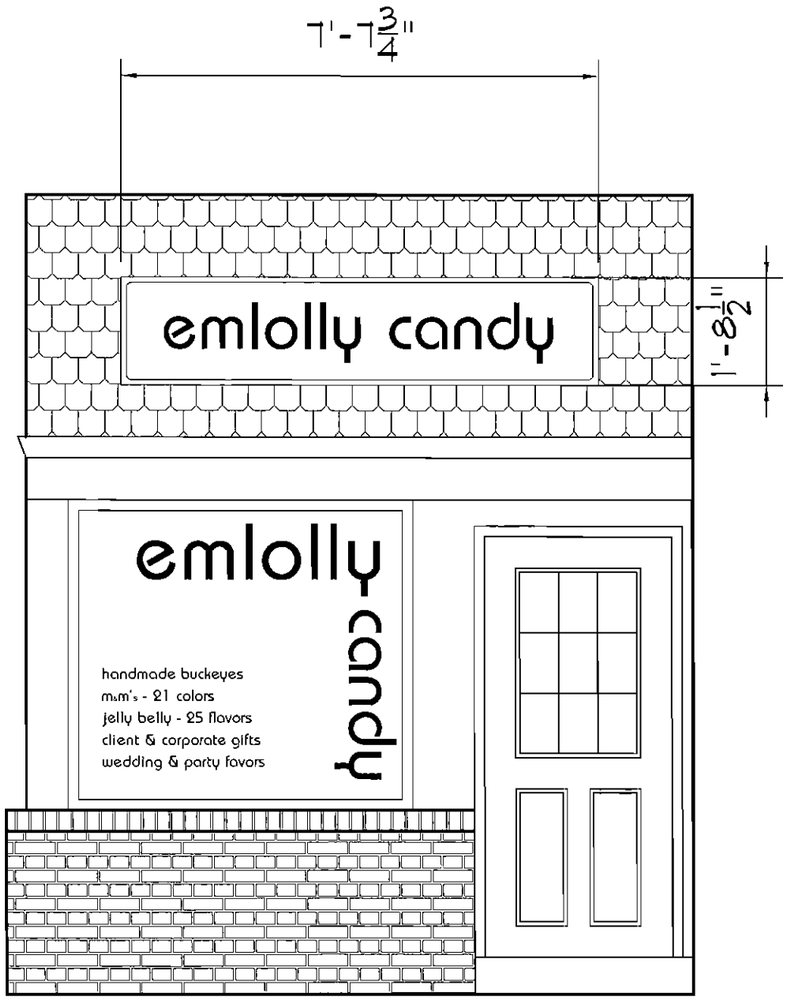

Existing Front Elevation

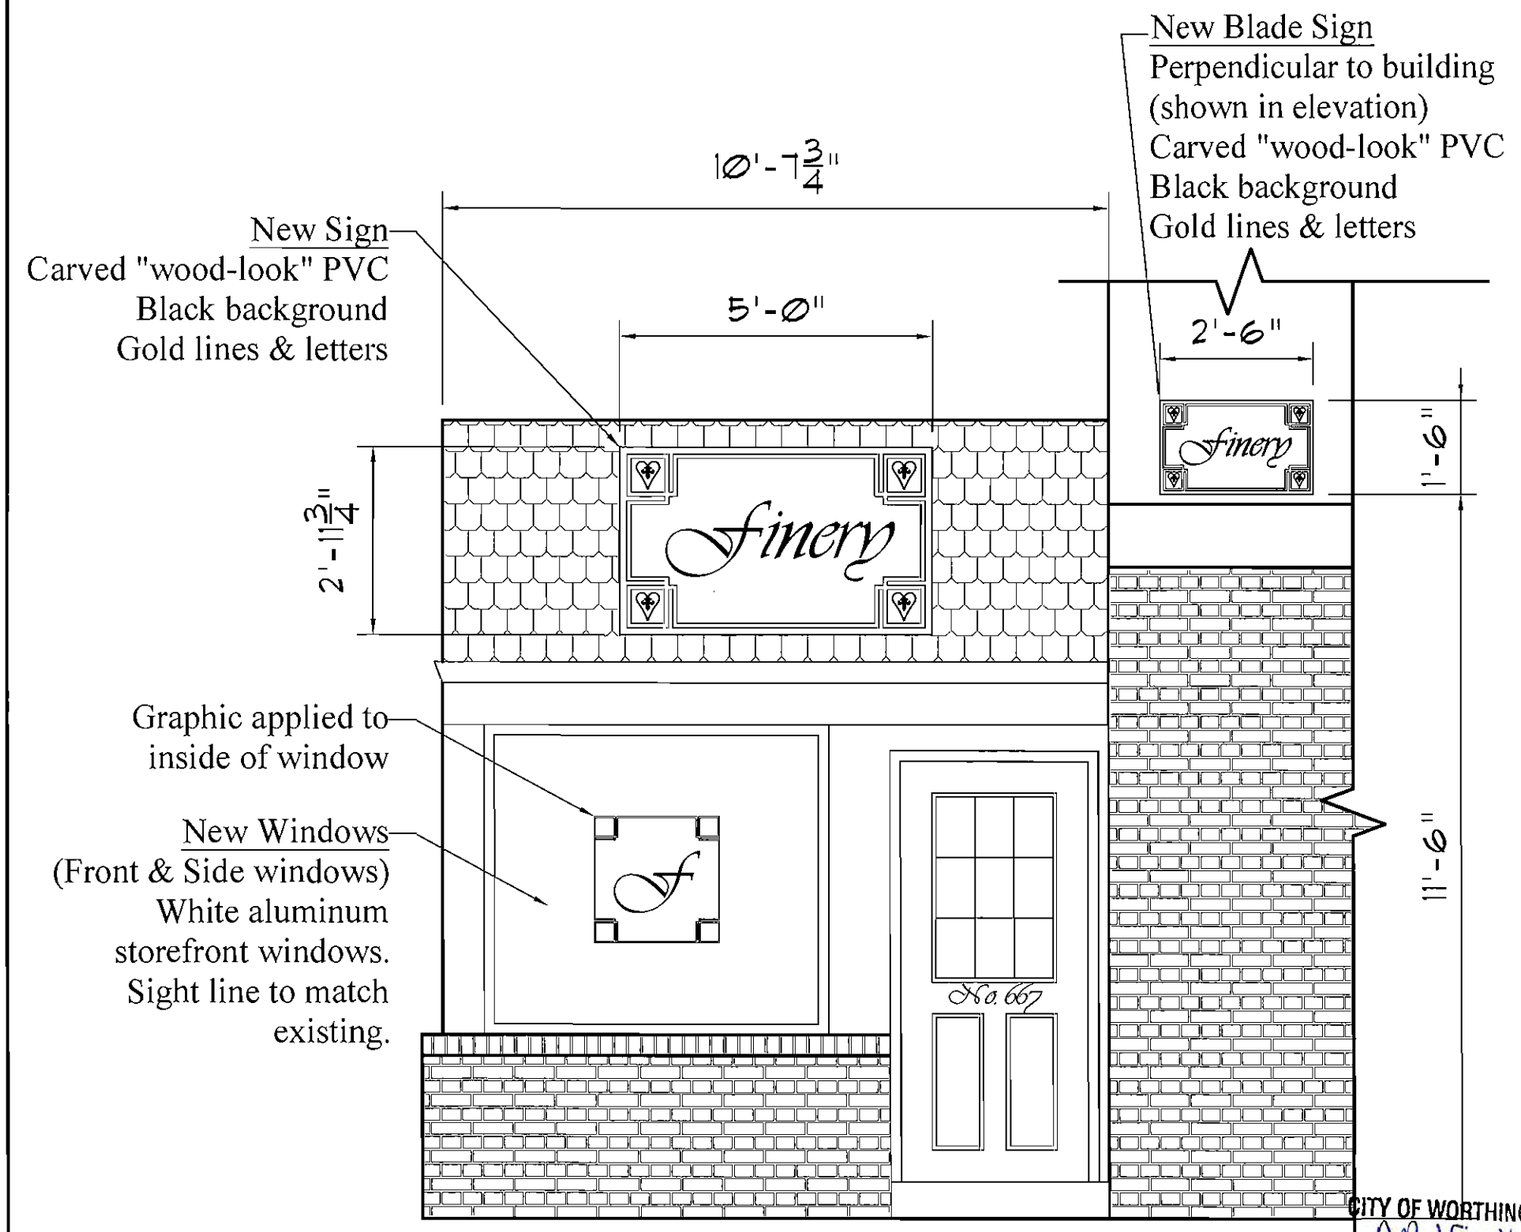

New Front Elevation

CITY OF WORTHINGTON
DRAWING NO. AR 15-14
DATE 4-11-14

BAKER & ASSOCIATES ARCHITECTS, INC.
673 High Street, Suite 204
Worthington, Ohio 43085
614.436.0555
email - baker@bakerarchitects.com

PROJECT: FINERY
SUBJECT: EXTERIOR ELEVATION
SCALE: NTS
DATE: 04.11.14

SK-1